


Revision Date: April 08, 2025



Municipality of Huron East
Zoning By-Law
Key Map 01


Amendments
1 By-law 89-2007
2 By-law 73-2011
3 By-law 24-2012
4 By-law 87-2013
5 By-law 70-2015
6 By-law 80-2015
By-law 21-2025 (General Review)

Revision Date: April 08, 2025

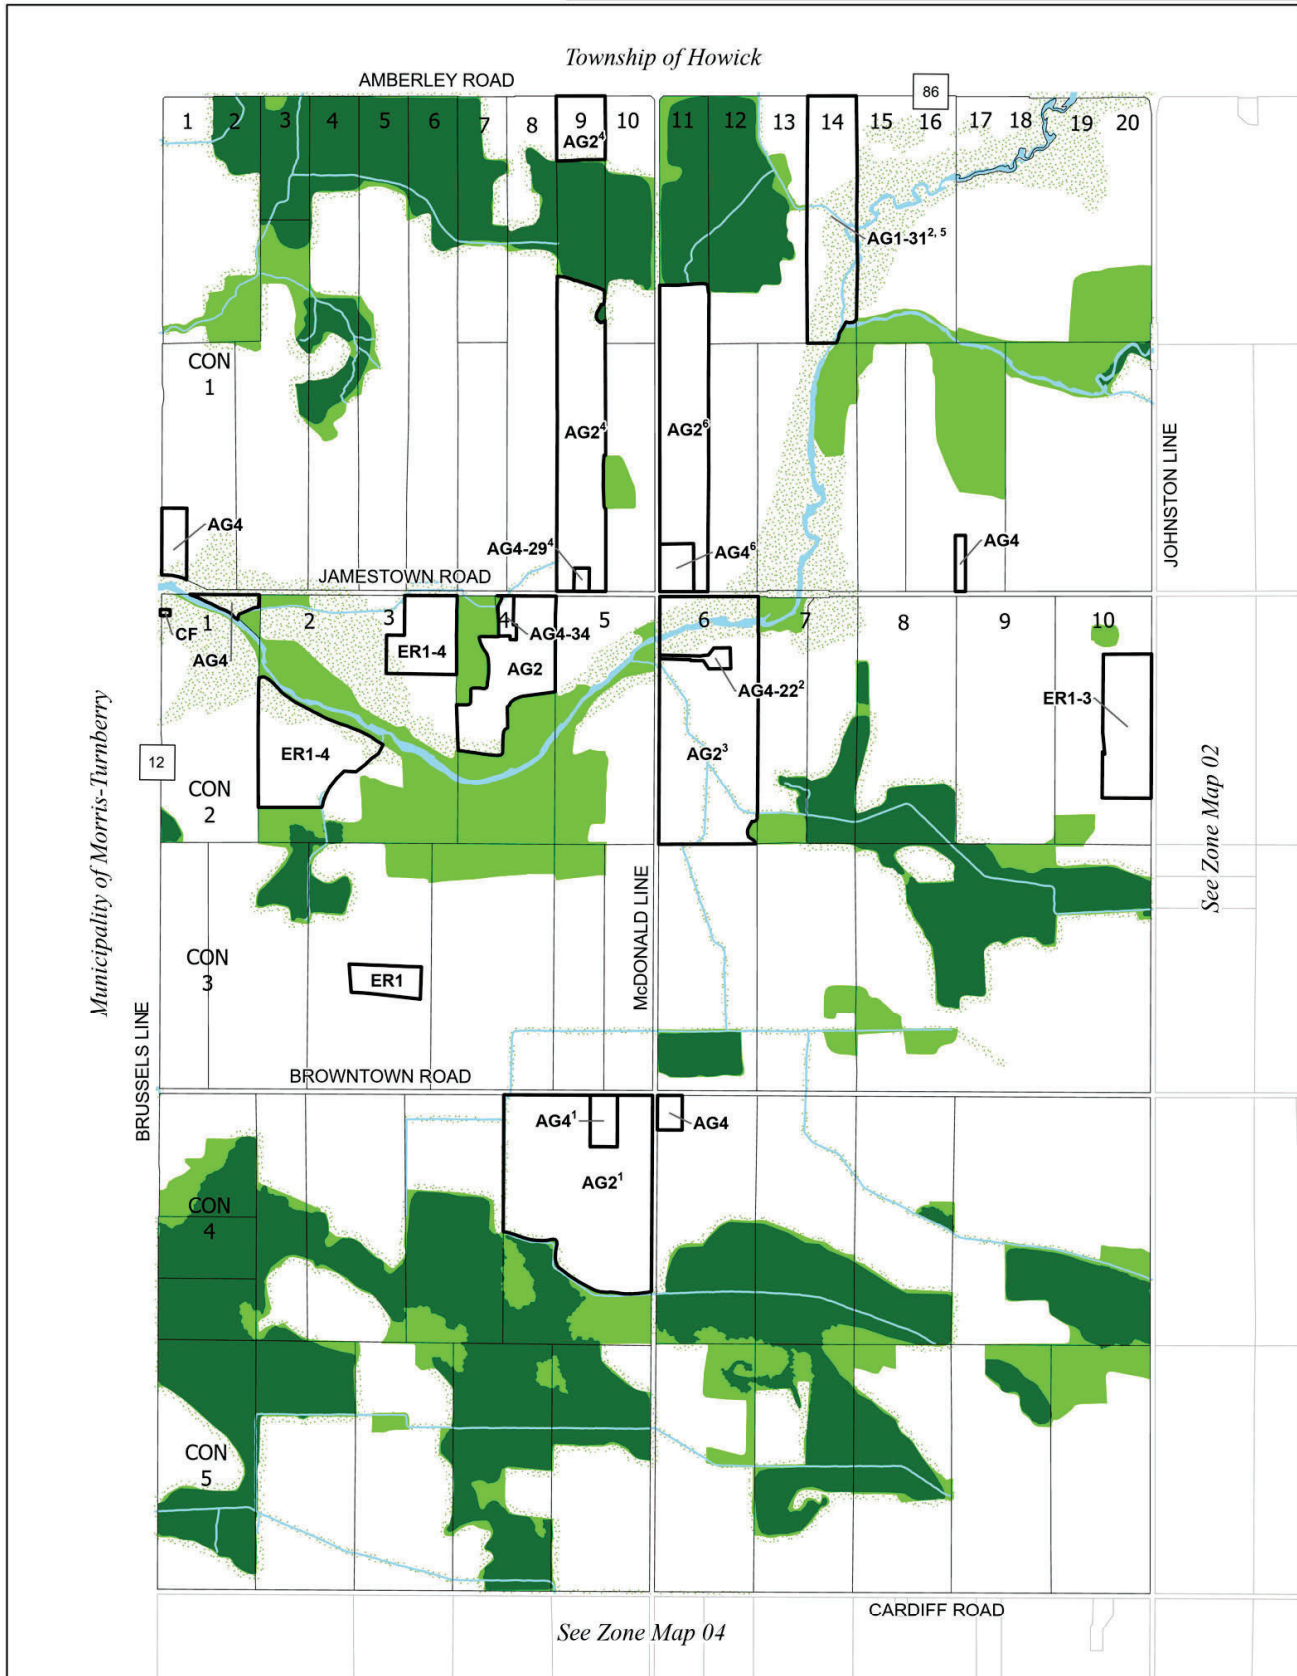

- AG1 Zone (Unless otherwise noted)
- NE1 Zone
- NE2 Zone
- Property Boundary
- Railway
- Watercourse
- Waterbody
- Wells

- Zone A, B and C 5 year time of travel (See Section 3.50)
- Landfill and Sewage Buffers (150m or 500m)
- Sinkhole Capture Area
- Sinkhole Zone
- Conservation Authority Regulated Lands

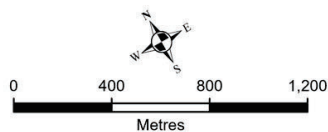



24	13	10	07	04	01
27	14	11	08	05	02
25	15	12	09	06	03
28					
29					
30					

1:20,000

Municipality of Huron East Zoning By-Law Key Map 02

Amendments
1 By-law 93-2010
2 By-law 105-2011
3 By-law 76-2016
4 By-law 54-2020
By-law 21-2025 (General Review)


Revision Date: April 08, 2025

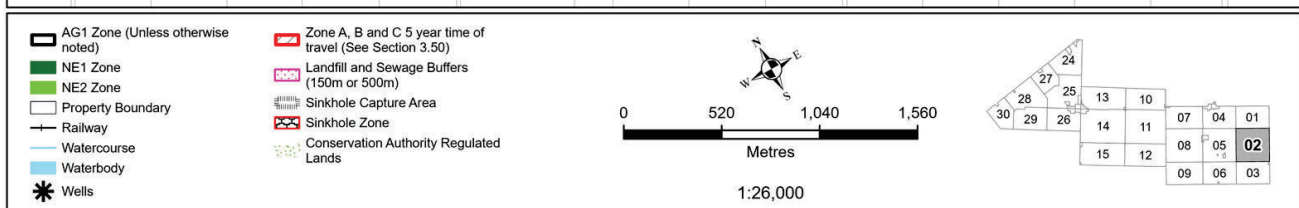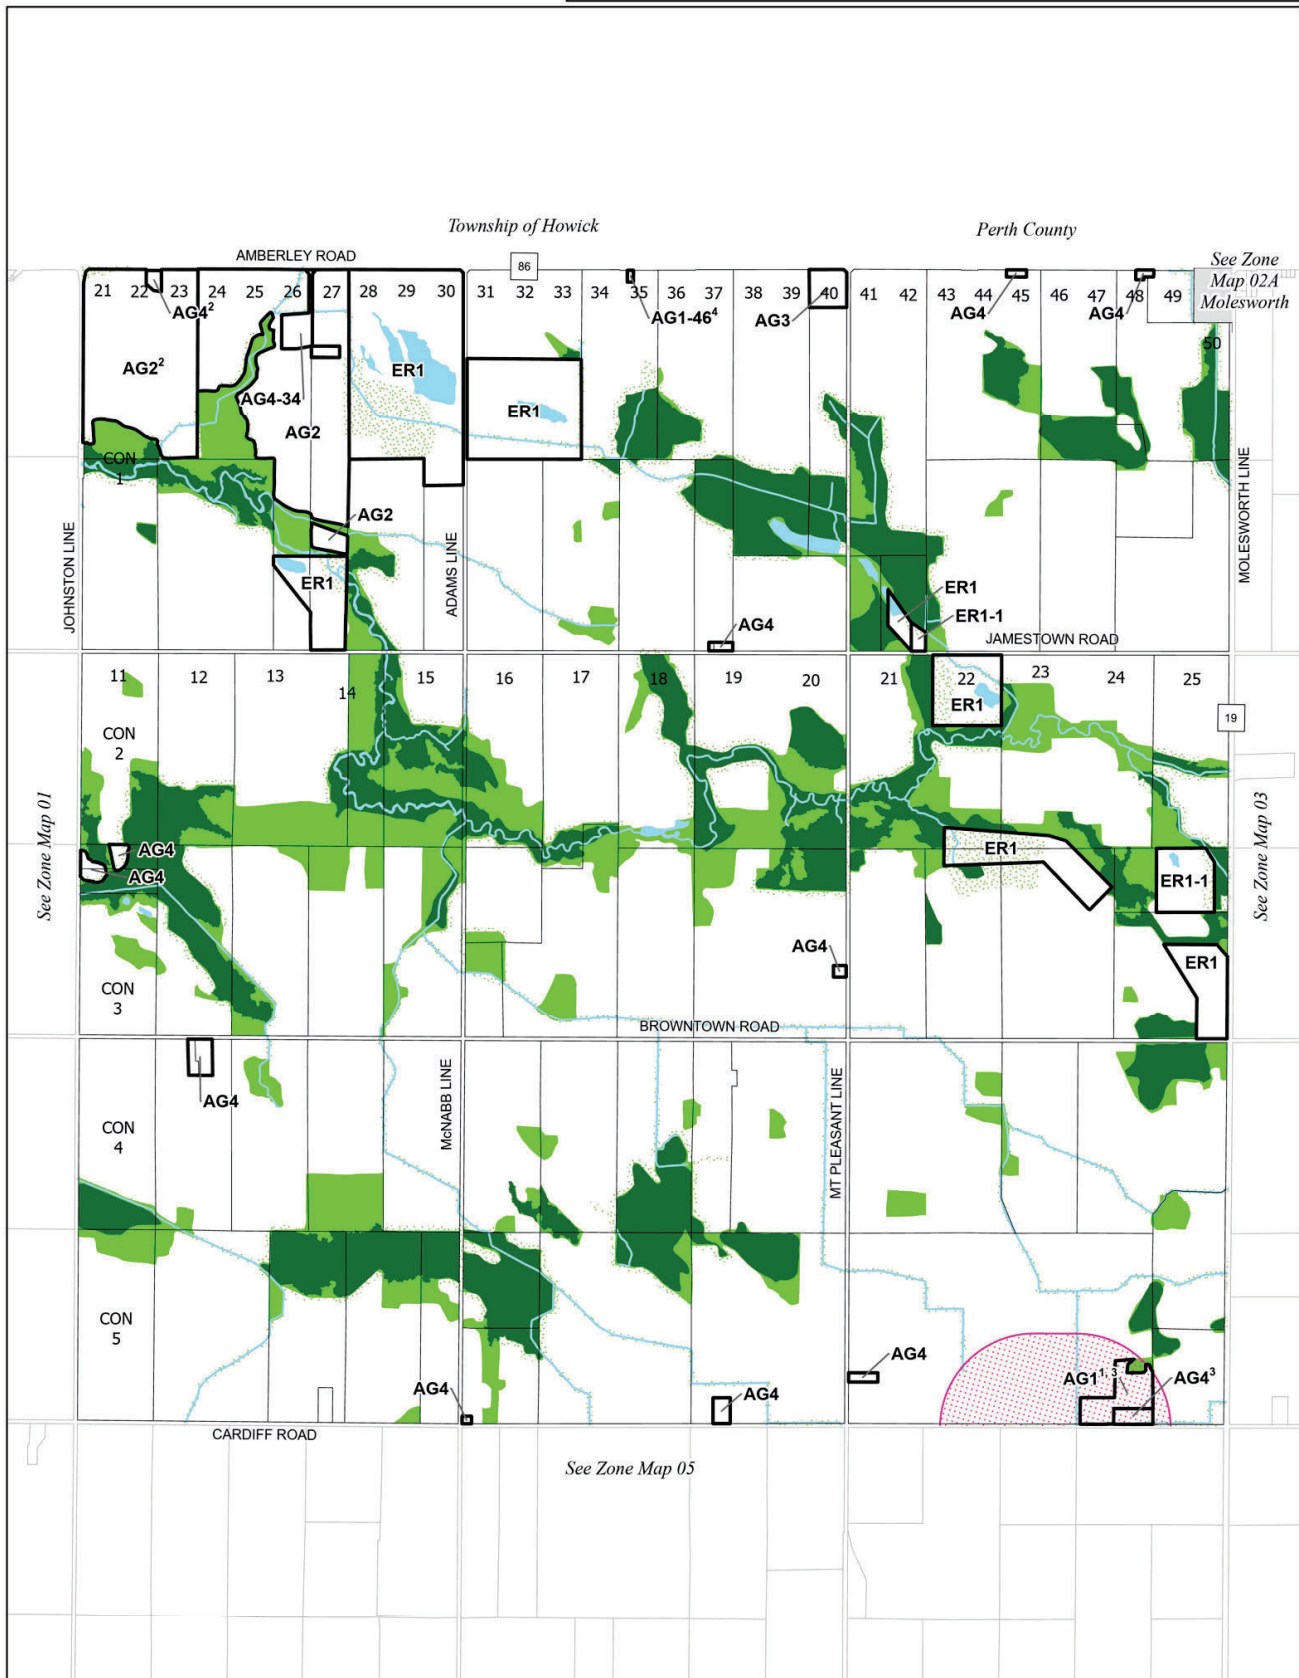

Municipality of Huron East
Zoning By-Law
Key Map 02A
Molesworth


Amendments
1 By-law 81-2011
By-law 21-2025 (General Review)

Revision Date: April 08, 2025

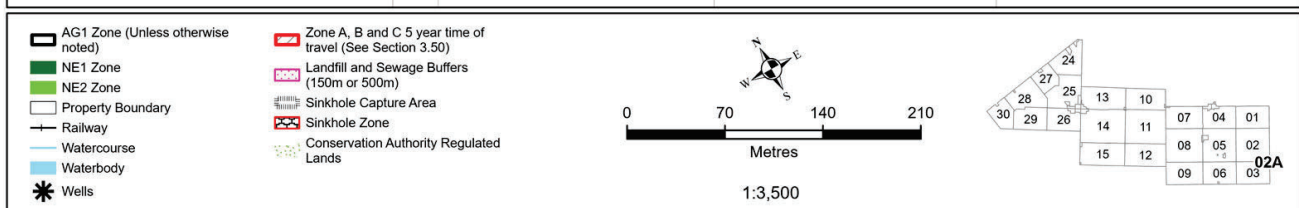

Amendments

1 By-law 40-2008	8 By-law 90-2016	Revision Date: <u>April 08, 2025</u>
2 By-law 80-2009	9 Temporary Use By-law 18-2017 (Expires April 6, 2037)	
3 By-law 79-2011	10 By-law 06-2018	
4 By-law 11-2012	11 By-law 42-2018	
5 Temporary Use By-law 09-2014 (Expires March 4, 2017)	12 By-law 87-2022	
6 By-law 24-2015		
7 By-law 46-2016		


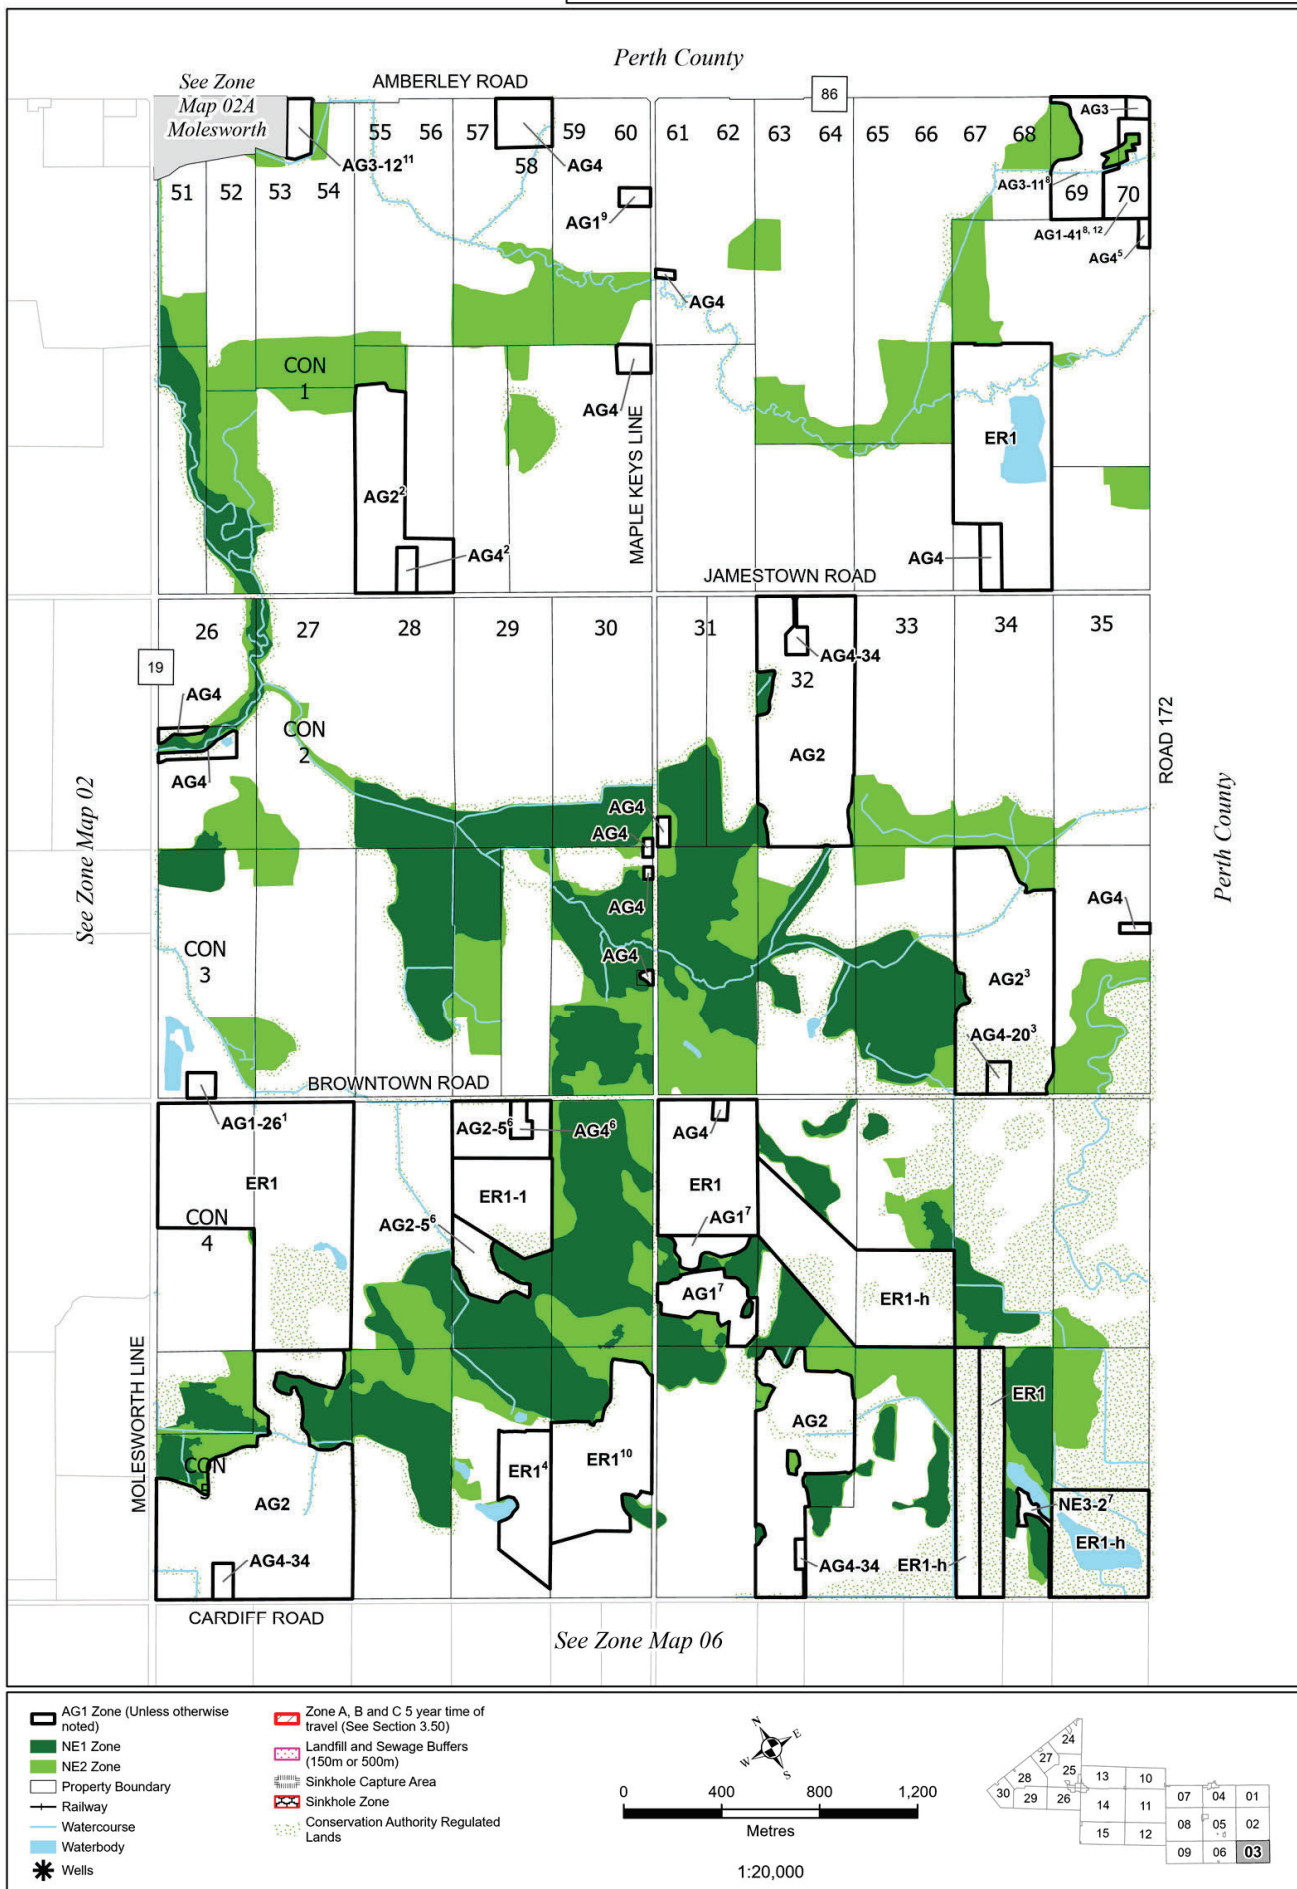


Municipality of Huron East
Zoning By-Law
Key Map 04

Amendments
1 By-law 56-2007
2 By-law 67-2008
3 By-law 63-2009
4 By-law 57-2010
5 By-law 92-2011
6 By-law 23-2012
7 By-law 20-2013
8 By-law 19-2018

By-law 21-2025 (General Review)

Revision Date: April 08, 2025

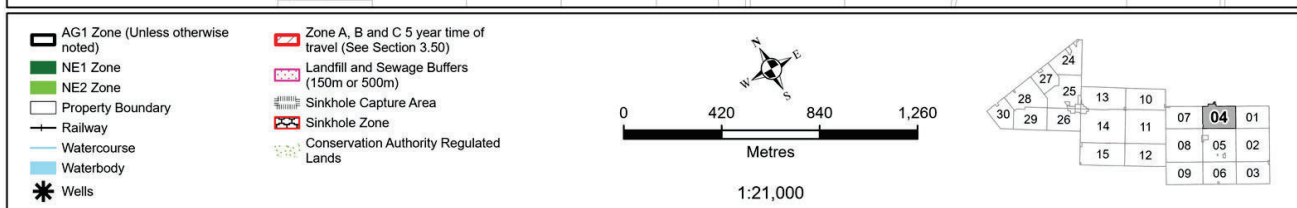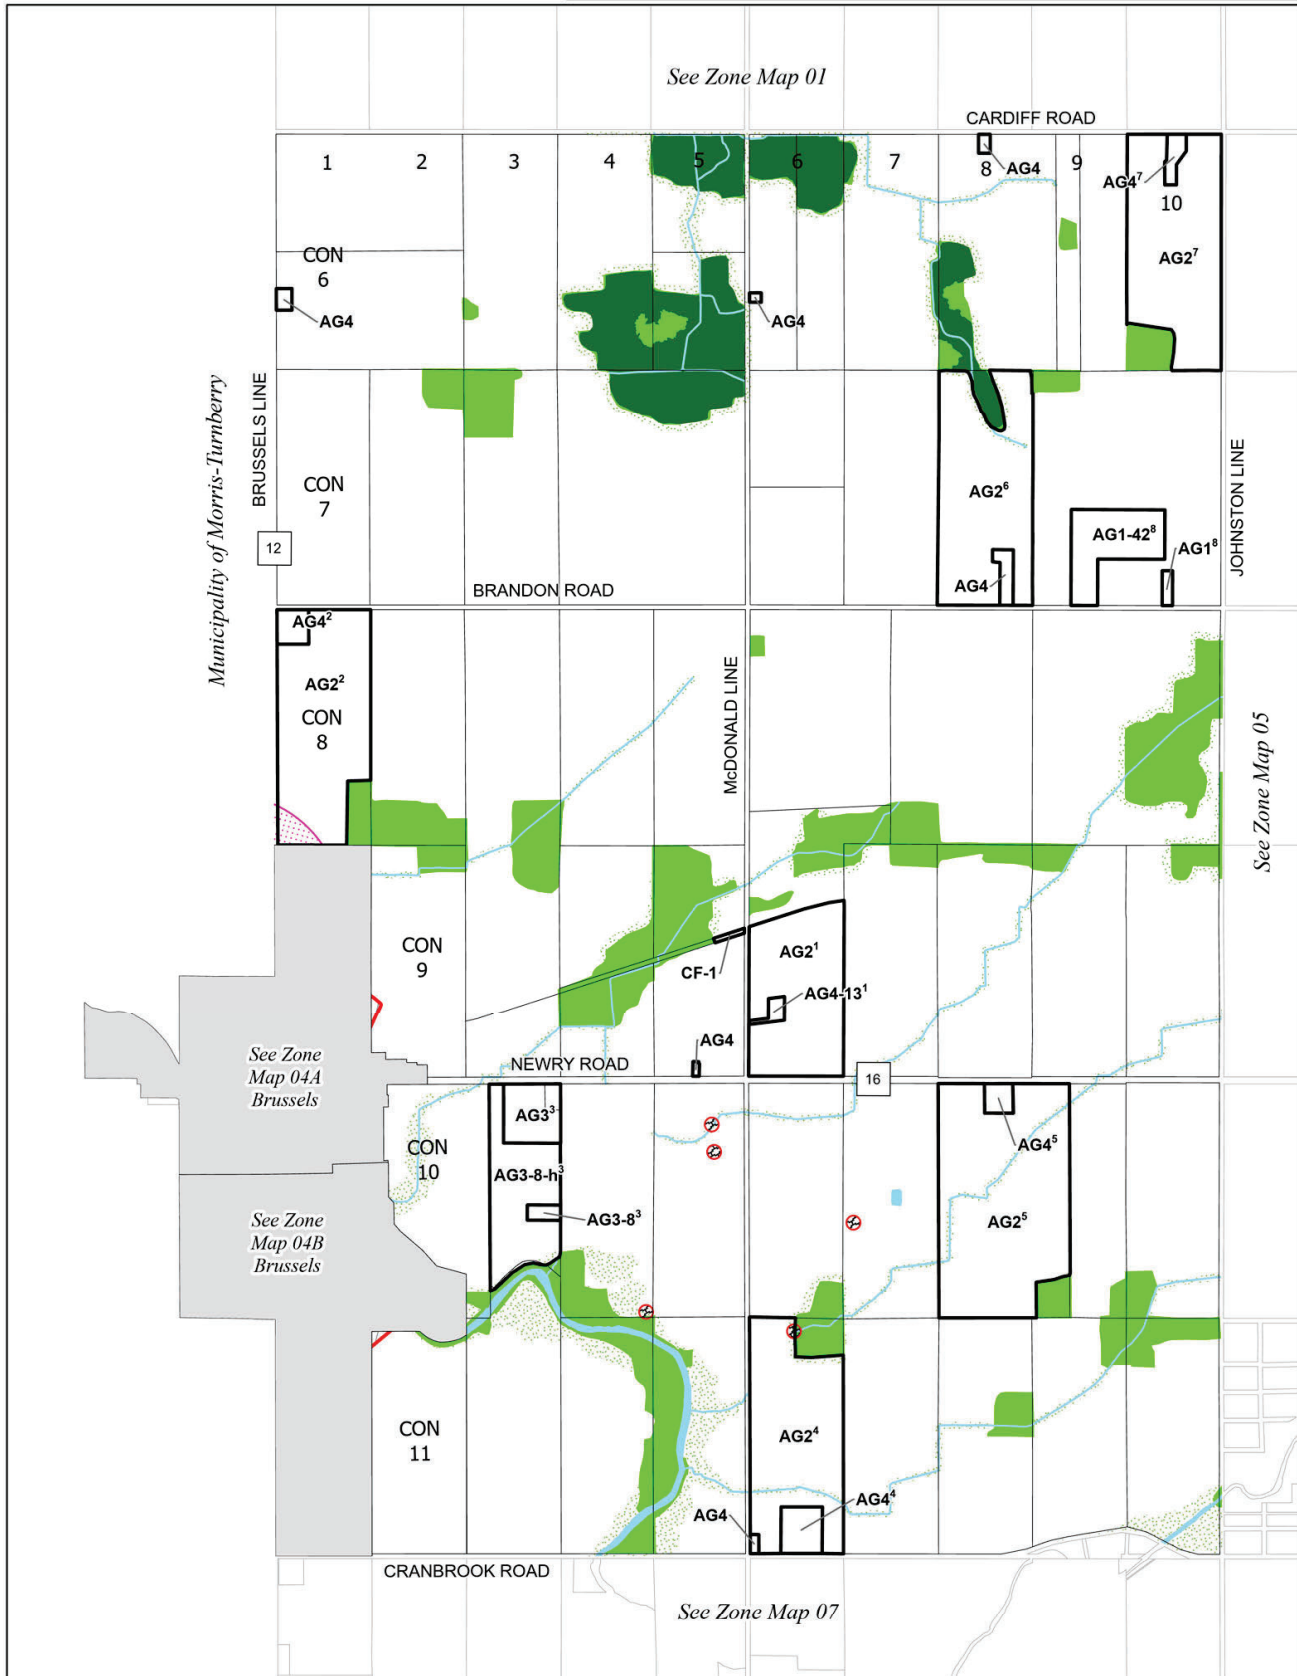



Municipality of Huron East
Zoning By-Law
Key Map 04A
Brussels

Amendments

- 1 By-law 43-2008
- 2 By-law 85-2009
- 3 By-law 09-2015
- 4 By-law 16-2020
- 5 By-law 05-2021
- 6 By-law 27-2022
- 7 By-law 84-2022
- 8 By-law 55-2023

By-law 21-2025 (General Review)

Revision Date: April 08, 2025

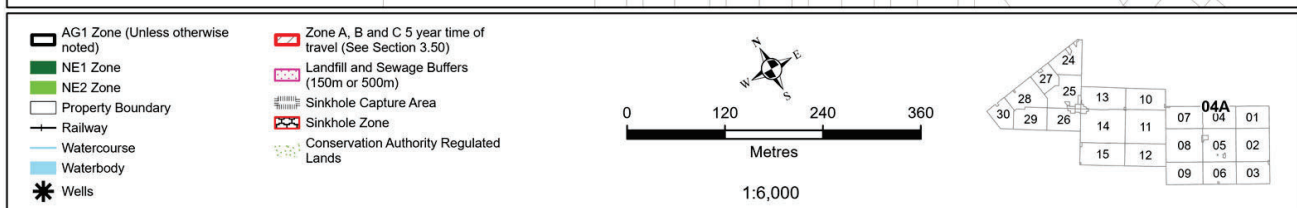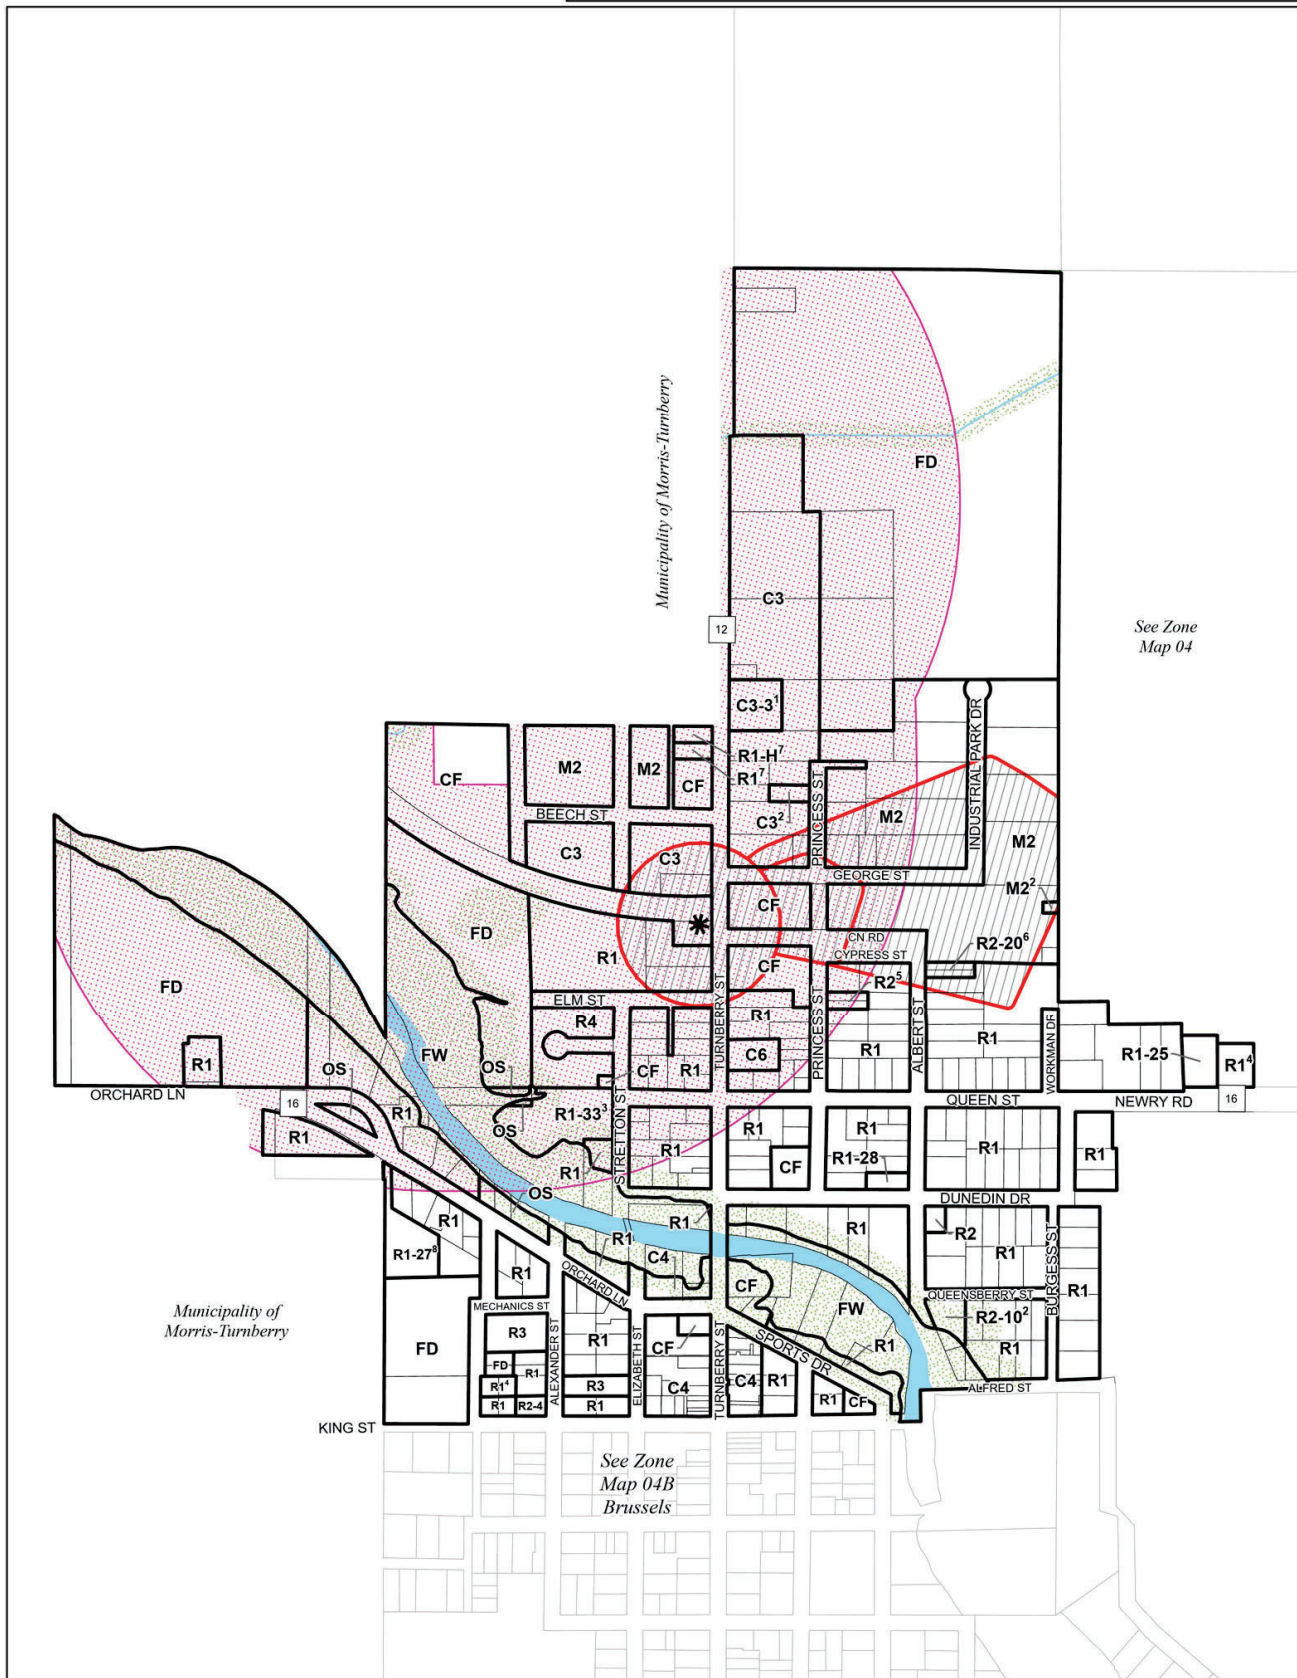

Municipality of Huron East

Zoning By-Law



Key Map 05

Amendments

- 1 By-law 74-2007
- 2 By-law 51-2008
- 3 By-law 70-2008
- 4 By-law 85-2009
- 5 By-law 97-2010
- 6 Temporary Use By-law 20-2011 (Expires February 16, 2014)
- 7 By-law 41-2013

- 8 By-law 32-2019
- By-law 21-2025 (General Review)


Revision Date: April 08, 2025

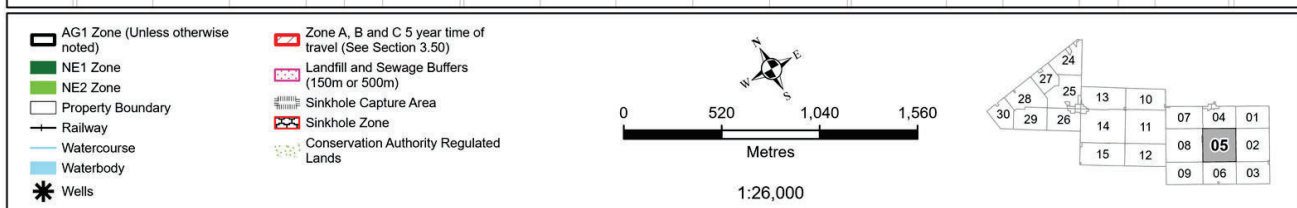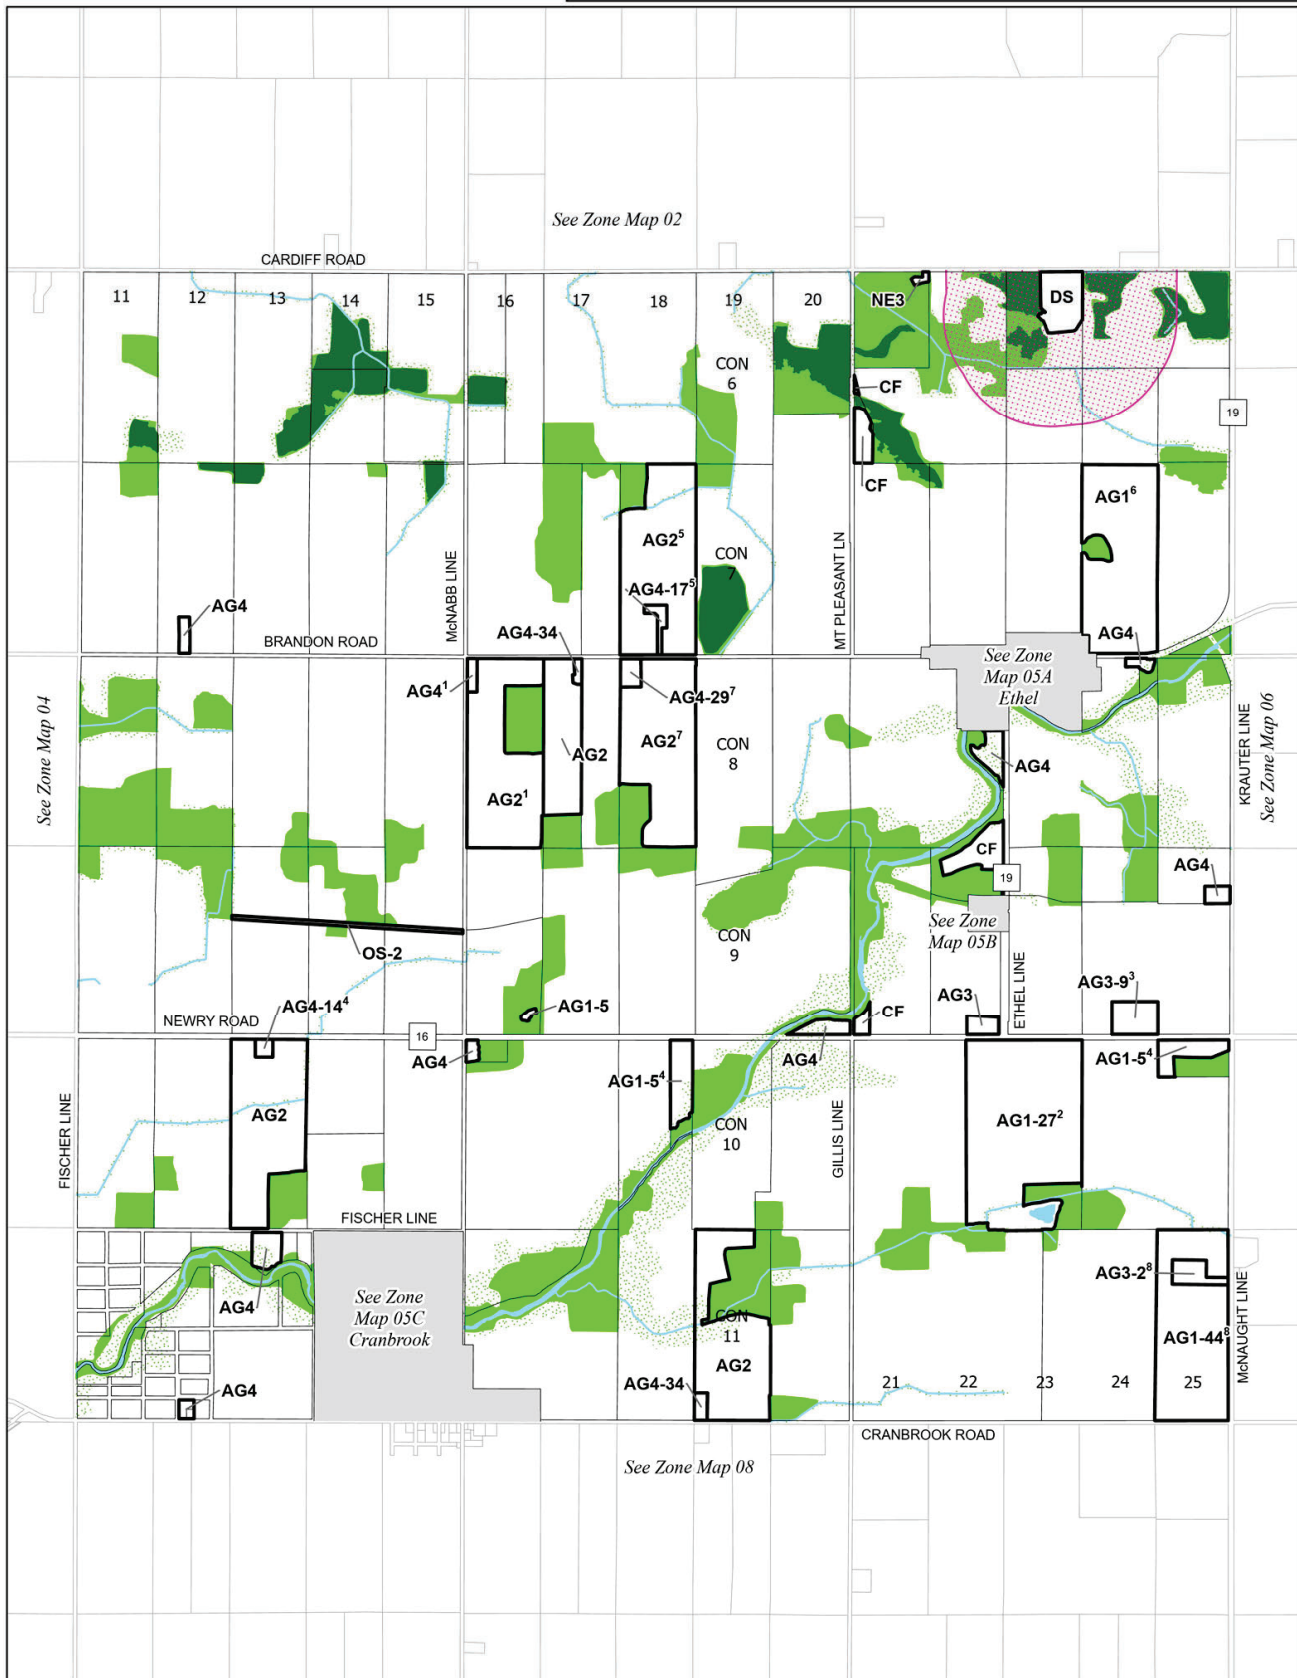


Municipality of Huron East
Zoning By-Law
Key Map 05A
Ethel

Amendments
1 By-law 108-2017
By-law 21-2025 (General Review)

Revision Date: April 08, 2025

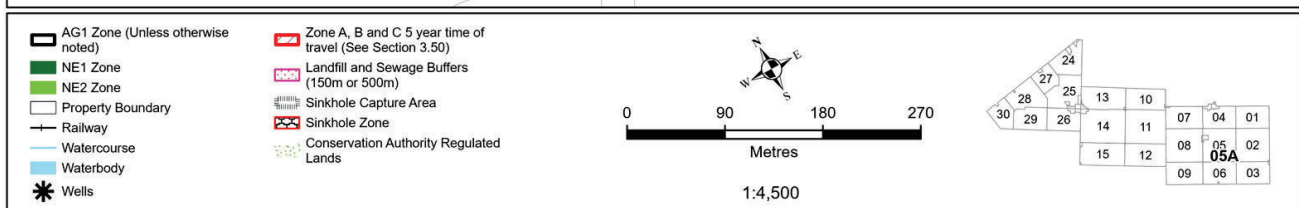

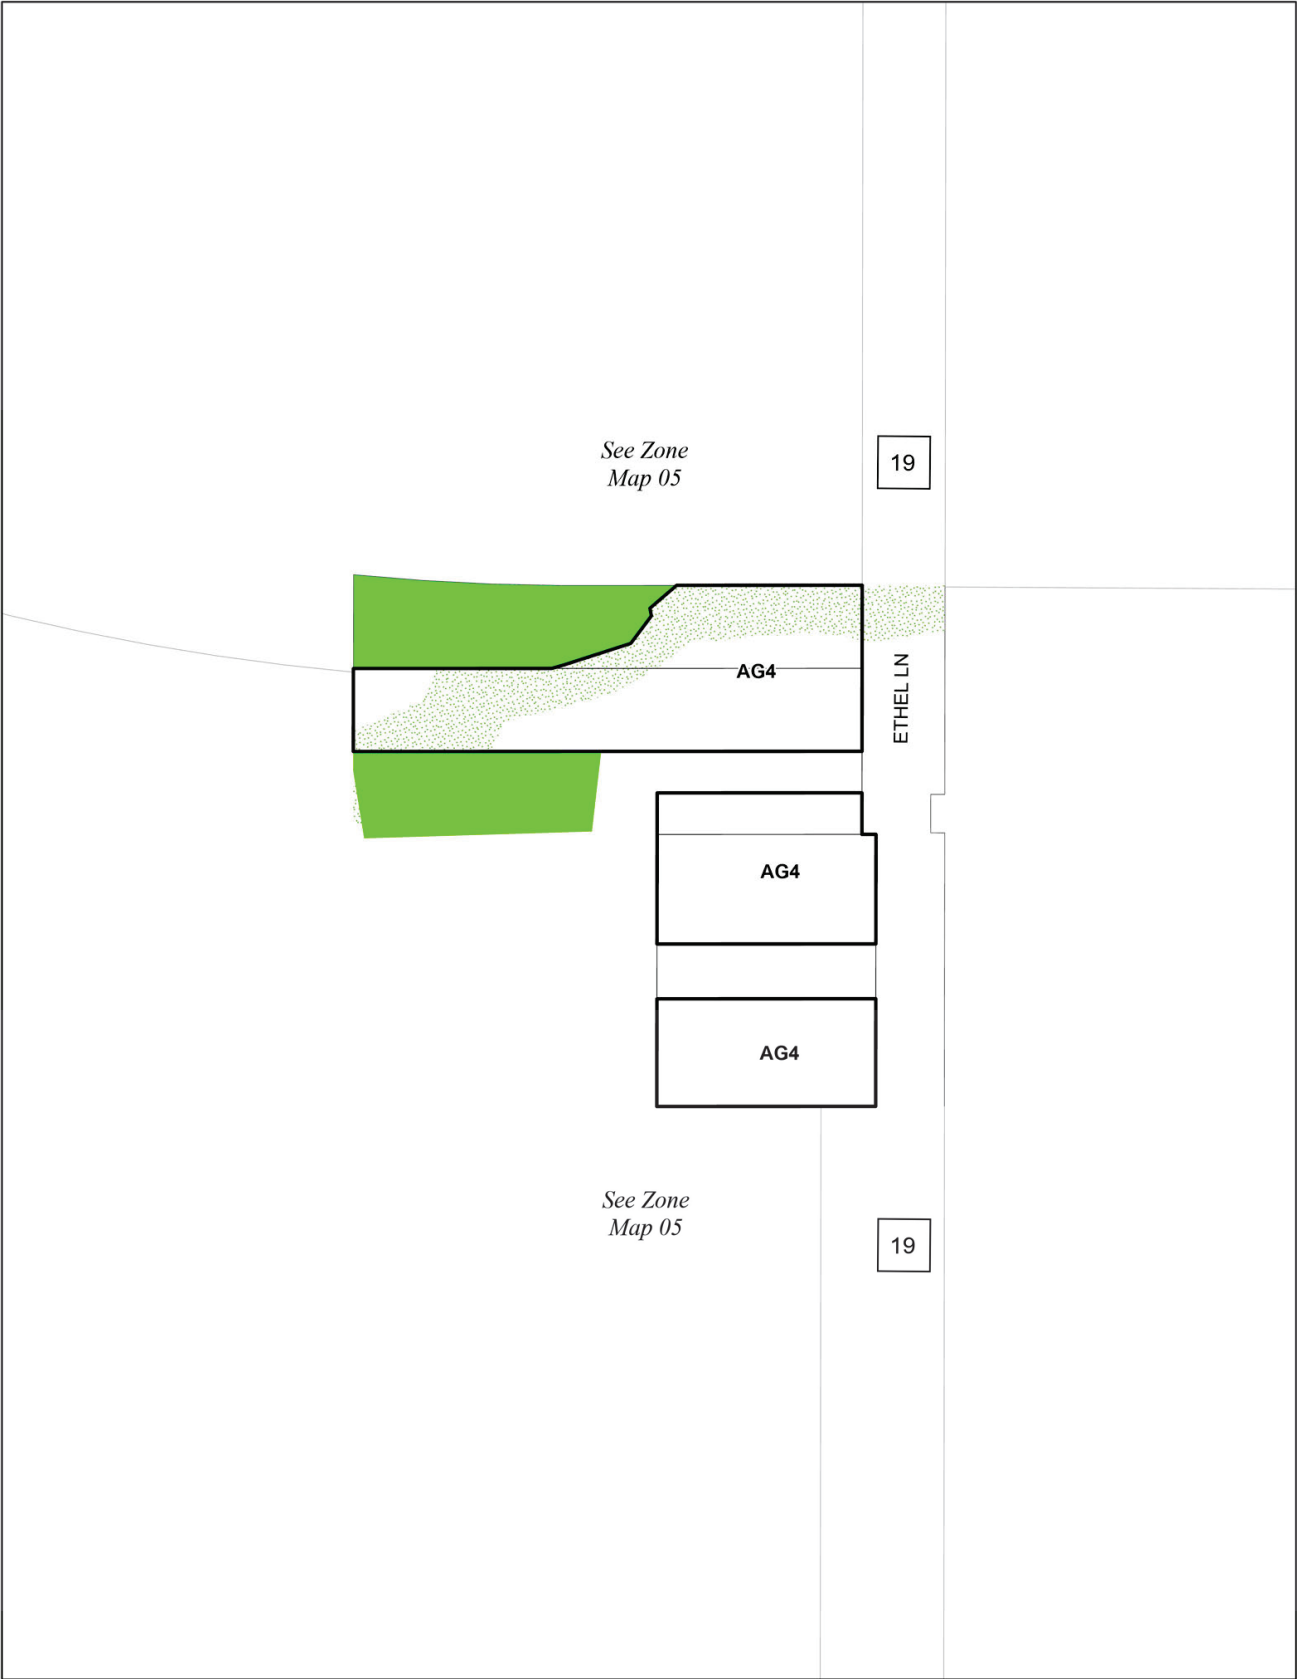

AG1 Zone (Unless otherwise noted)

NE1 Zone

NE2 Zone

Property Boundary

Railway

Watercourse

Waterbody

Wells

Zone A, B and C 5 year time of travel (See Section 3.50)

Landfill and Sewage Buffers (150m or 500m)

Sinkhole Capture Area

Sinkhole Zone

Conservation Authority Regulated Lands

0 30 60 90

Metres

1:1,800

24

27

25

13

10

07

04

01

30

28

29

26

14

11

08

05

02

15

12

09

06



03

05B


Municipality of Huron East
Zoning By-Law
Key Map 05C
Cranbrook



Amendments
1 By-law 85-2009
2 By-law 25-2014
3 By-law 20-2021
4 By-law 38-2021
5 By-law 60-2021
6 By-law 11-2022
By-law 21-2025 (General Review)


Revision Date: April 08, 2025

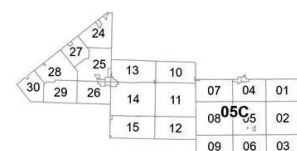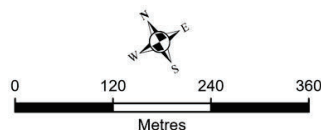

Revision Date: April 08, 2025

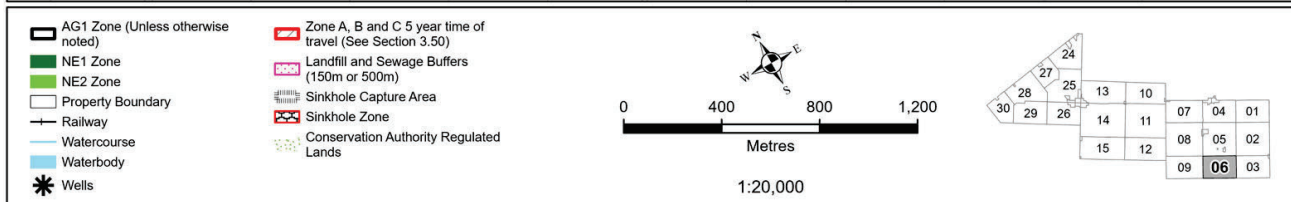

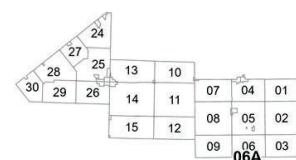
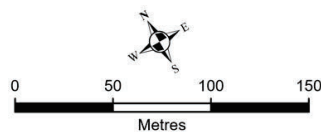


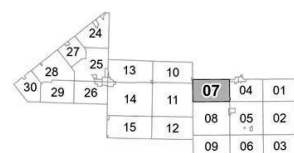Revision Date: April 08, 2025

Municipality of Huron East
Zoning By-Law
Key Map 07A
Walton

Amendments
1 By-law 05-2016
By-law 21-2025 (General Review)


Revision Date: April 08, 2025

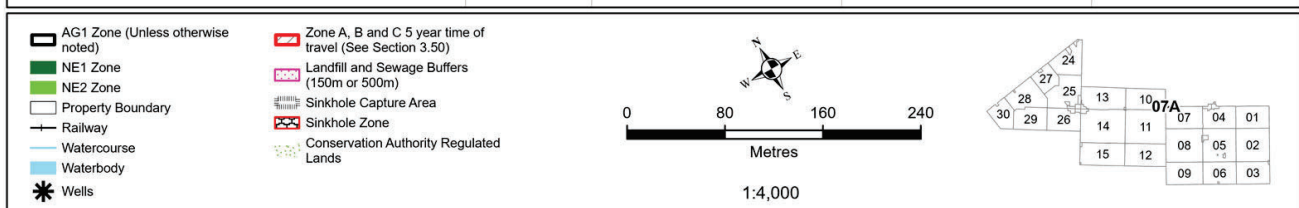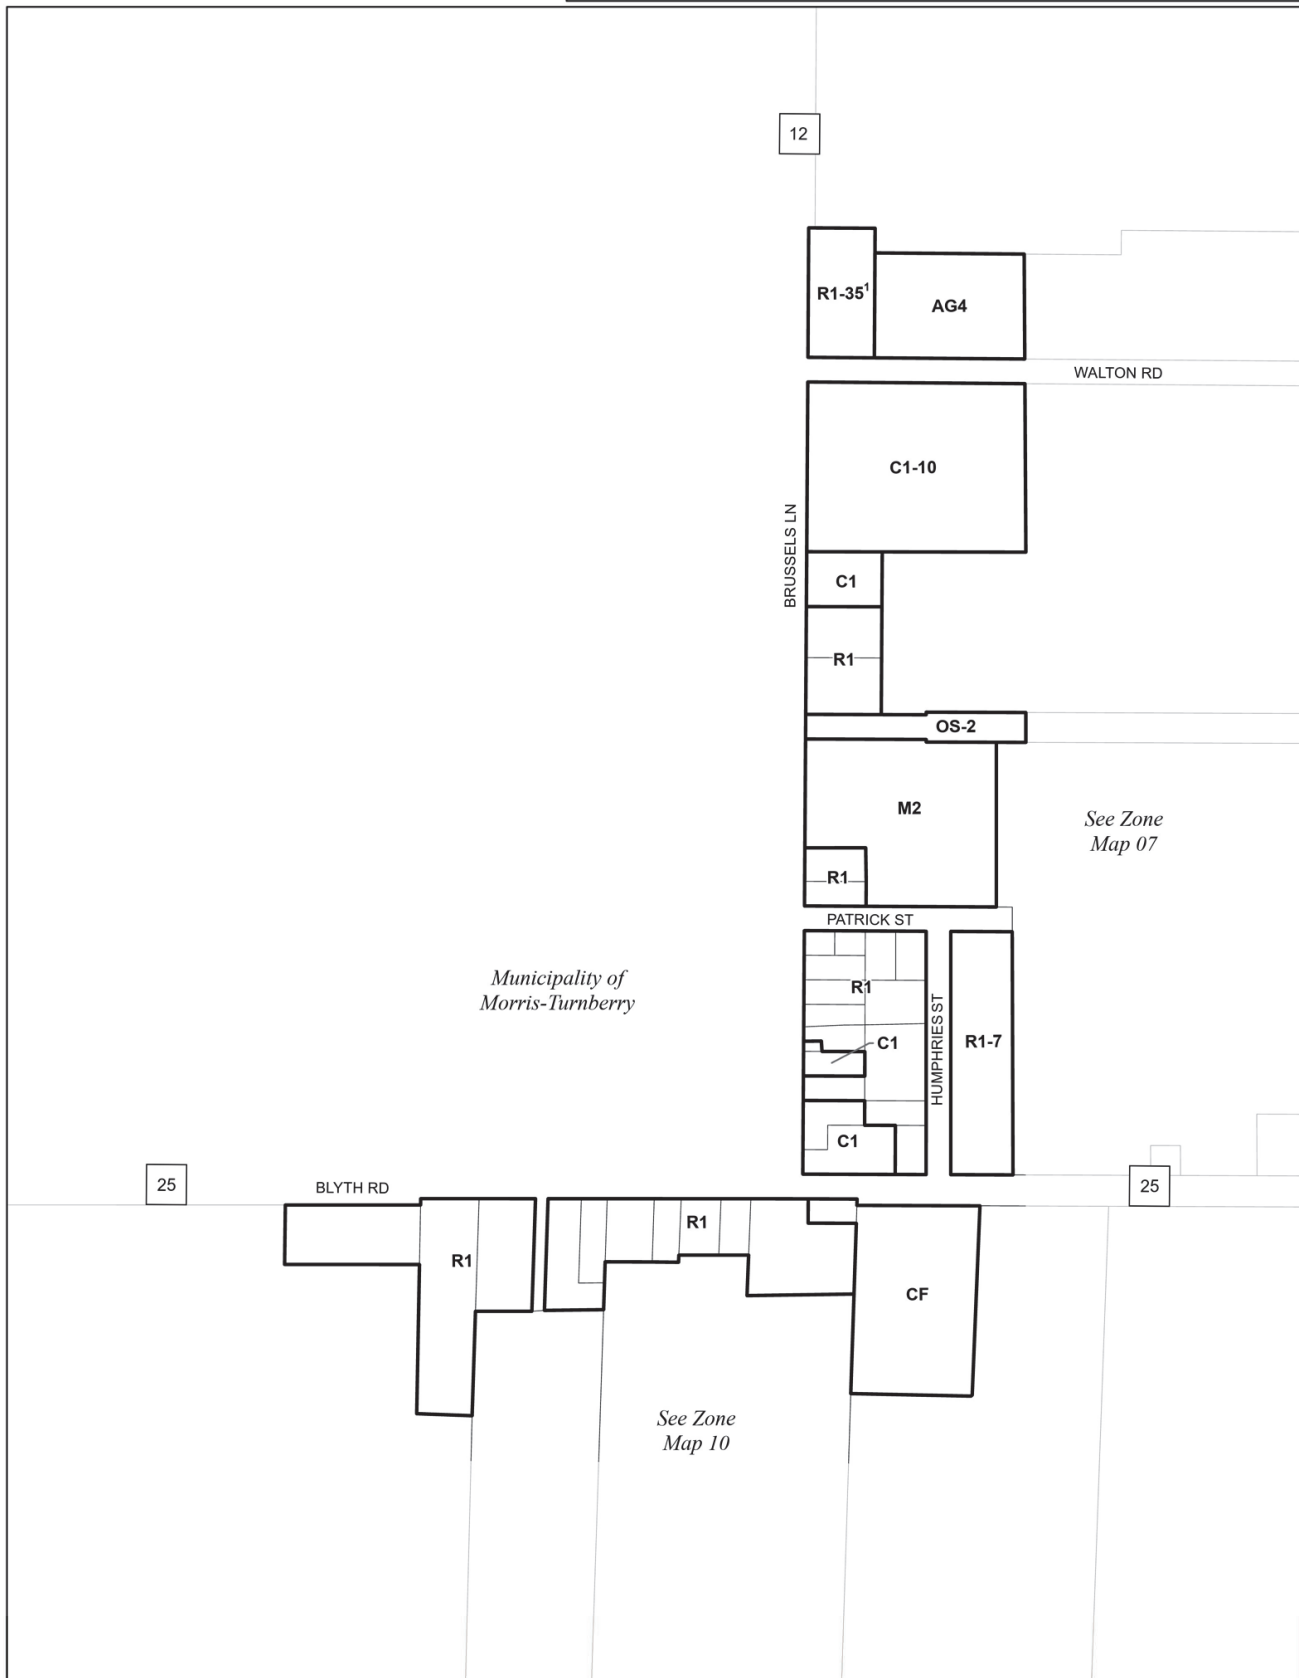

Municipality of Huron East Zoning By-Law Key Map 08

Amendments
1 By-law 33-2001
2 By-law 33-2008
3 By-law 85-2009
4 By-law 47-2011
5 By-law 41-2012
6 By-law 74-2017
By-law 21-2025 (General Review)

Revision Date: April 08, 2025

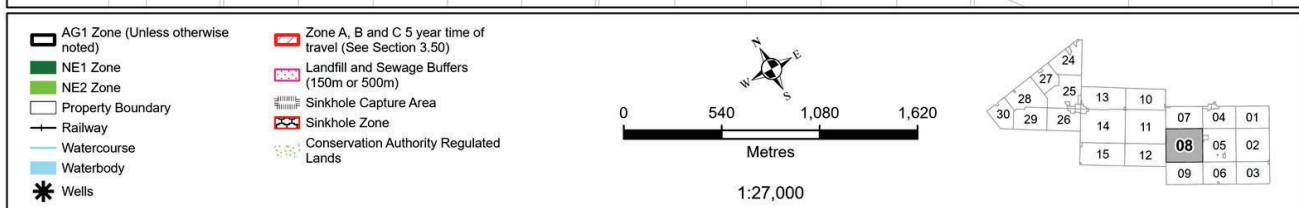

Municipality of Huron East
Zoning By-Law
Key Map 09

Amendments

1 By-law 41-2007
2 By-law 39-2008
3 By-law 49-2009
4 By-law 58-2009
5 By-law 85-2009
6 By-law 50-2012
7 By-law 40-2013
8 By-law 65-2015



Revision Date: April 08, 2025

9 By-law 61-2017
10 Temporary Use By-law 40-2020 (Expires July 21, 2040)
By-law 21-2025 (General Review)



- AG1 Zone (Unless otherwise noted)
- NE1 Zone
- NE2 Zone
- Property Boundary
- Railway
- Watercourse
- Waterbody
- Wells

- Zone A, B and C 5 year time of travel (See Section 3.50)
- Landfill and Sewage Buffers (150m or 500m)
- Sinkhole Capture Area
- Sinkhole Zone
- Conservation Authority Regulated Lands

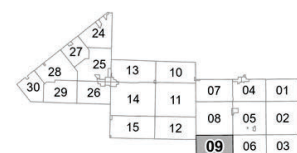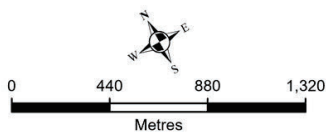


1:22,000

Municipality of Huron East
Zoning By-Law
Key Map 10



Amendments
1 By-law 04-2008
By-law 21-2025 (General Review)

Revision Date: April 08, 2025

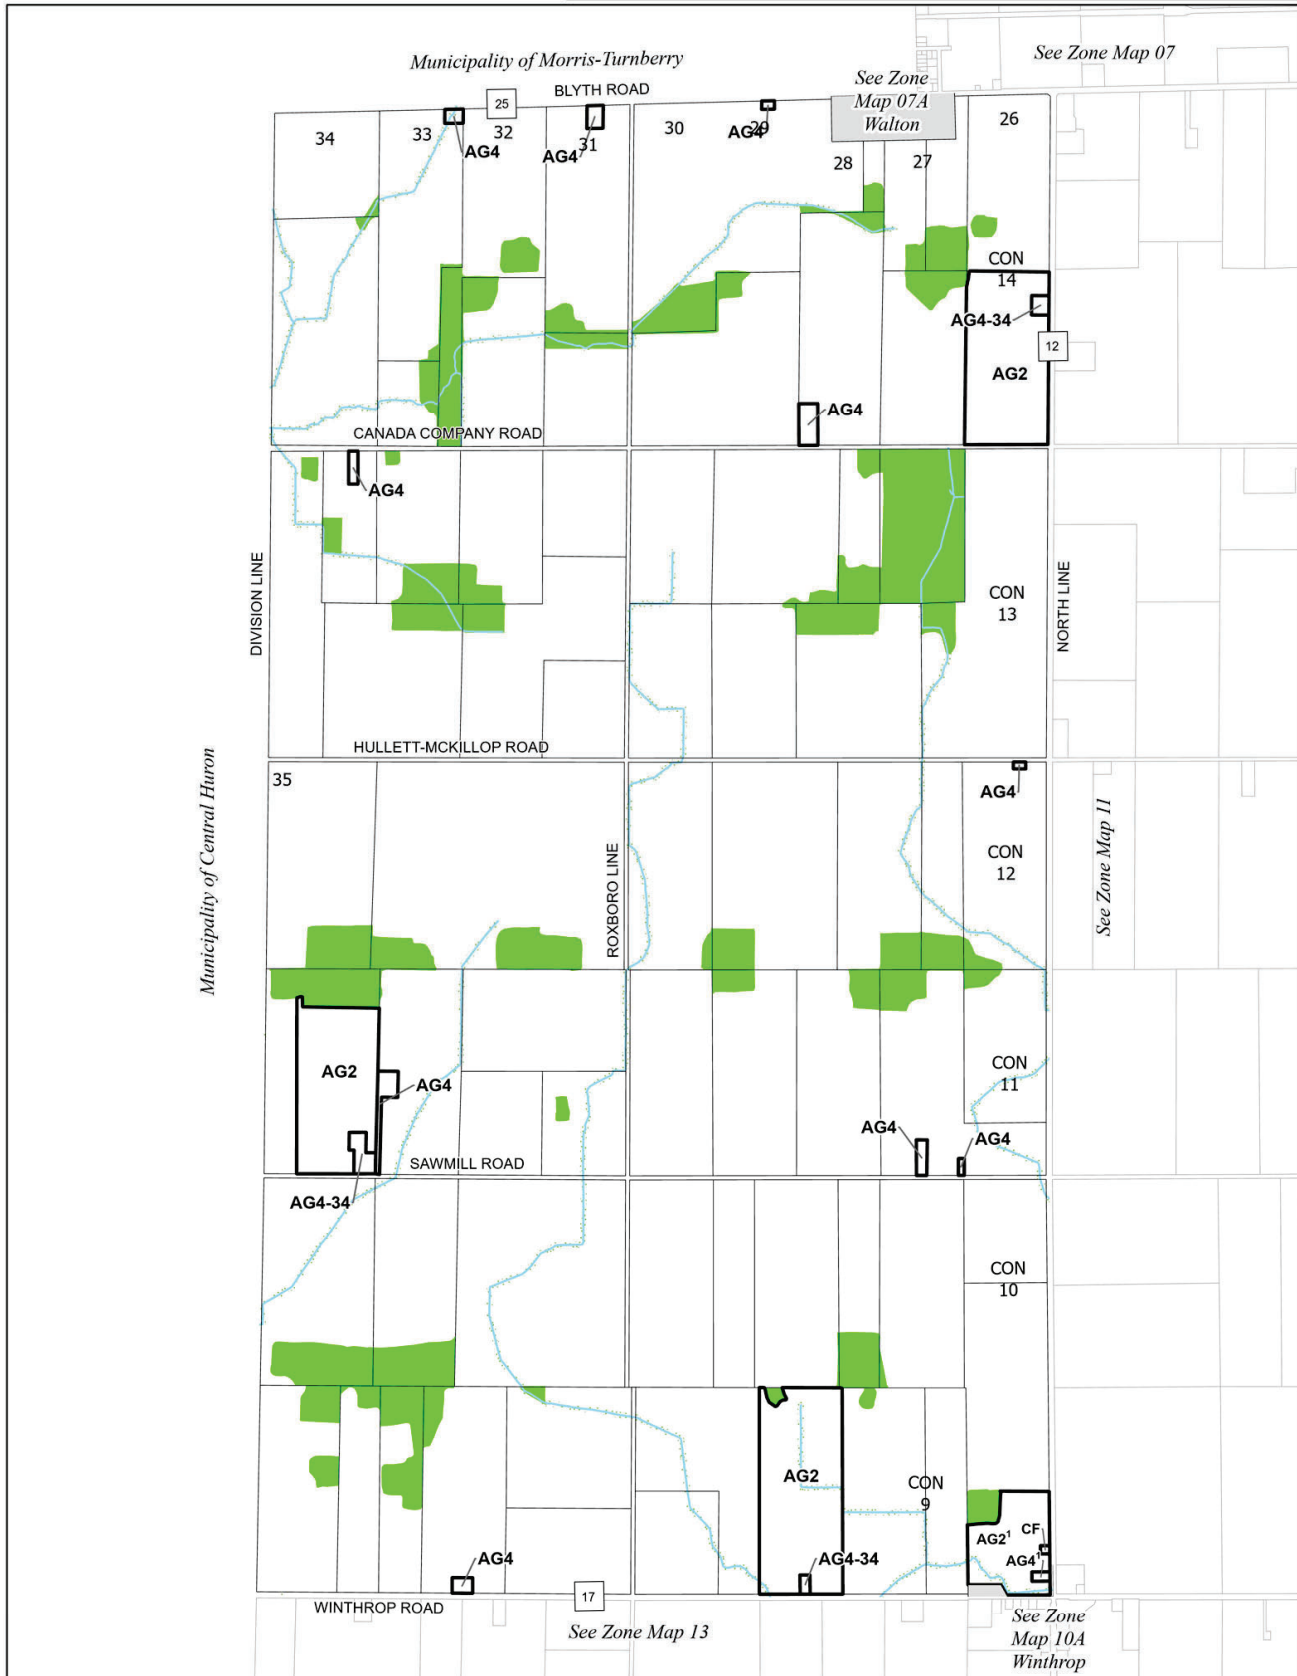

- AG1 Zone (Unless otherwise noted)
- NE1 Zone
- NE2 Zone
- Property Boundary
- Railway
- Watercourse
- Waterbody
- Wells


- Zone A, B and C 5 year time of travel (See Section 3.50)
- Landfill and Sewage Buffers (150m or 500m)
- Sinkhole Capture Area
- Sinkhole Zone
- Conservation Authority Regulated Lands

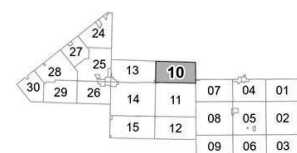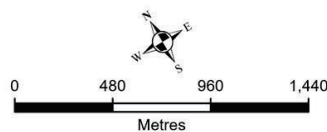



Municipality of Huron East
Zoning By-Law
Key Map 10A
Winthrop

Amendments
1 By-law 93-2011
By-law 21-2025 (General Review)

Revision Date: April 08, 2025

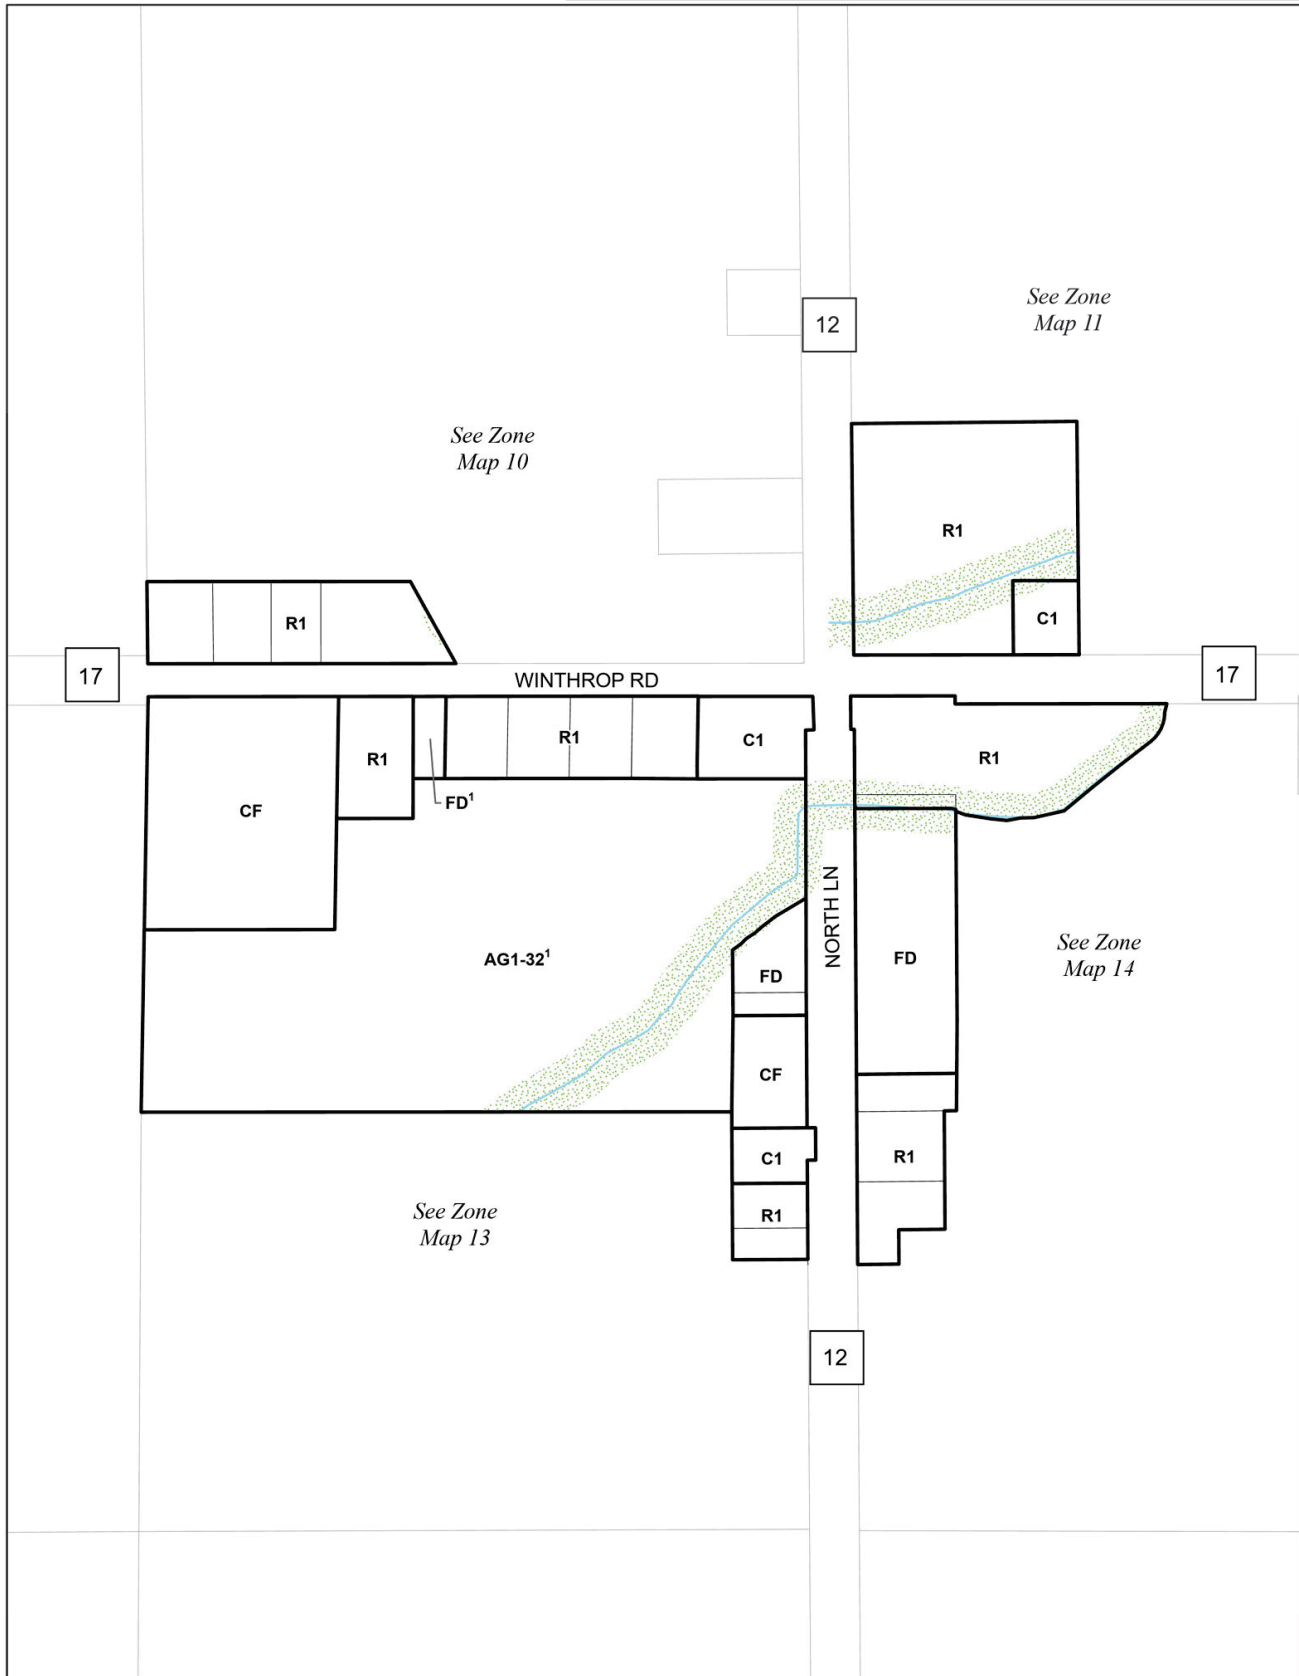

- AG1 Zone (Unless otherwise noted)
- NE1 Zone
- NE2 Zone
- Property Boundary
- Railway
- Watercourse
- Waterbody
- Wells
- Zone A, B and C 5 year time of travel (See Section 3.50)
- Landfill and Sewage Buffers (150m or 500m)
- Sinkhole Capture Area
- Sinkhole Zone
- Conservation Authority Regulated Lands

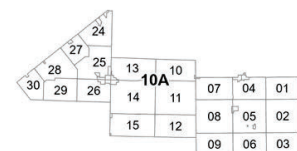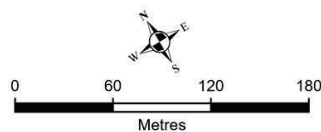

Municipality of Huron East Zoning By-Law Key Map 11


Amendments

1 By-law 29-2007
2 By-law 12-2008
3 By-law 91-2008
4 By-law 85-2009
5 By-law 12-2011
6 By-law 25-2014
7 By-law 79-2014
8 By-law 52-2016

9 By-law 93-2022

By-law 21-2025 (General Review)

Revision Date: April 08, 2025

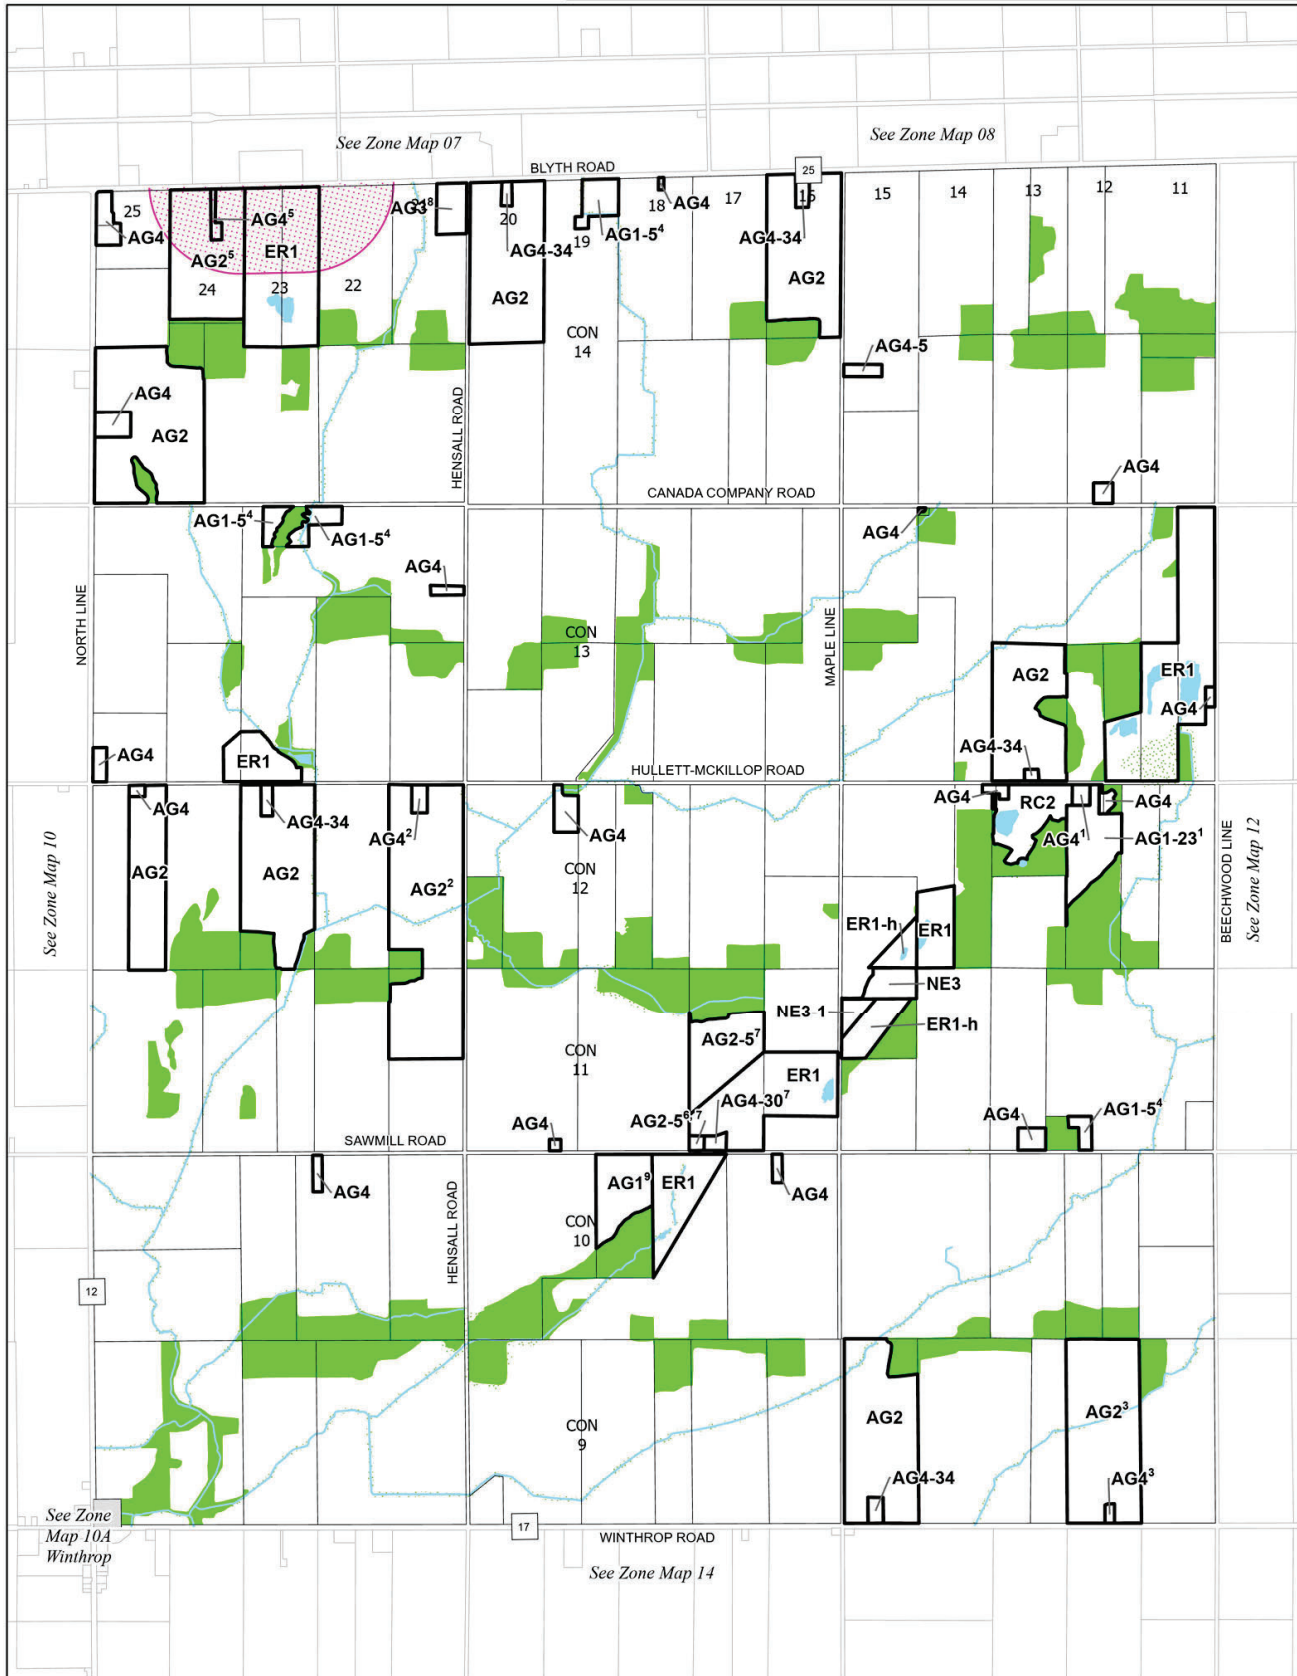

AG1 Zone (Unless otherwise noted)

NE1 Zone

NE2 Zone

Property Boundary

Railway

Watercourse

Waterbody

Wells

Zone A, B and C 5 year time of travel (See Section 3.50)

Landfill and Sewage Buffers (150m or 500m)

Sinkhole Capture Area

Sinkhole Zone


Conservation Authority Regulated Lands

0 540 1,080 1,620



Metres


1:27,000

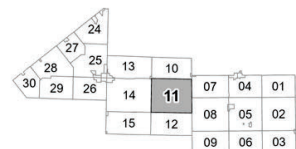


Municipality of Huron East Zoning By-Law Key Map 12

Amendments
1 By-law 7-1994
2 By-law 13-2008
3 By-law 28-2008
4 By-law 54-2010
5 Temporary Use By-law 71-2015 (Expires Nov 3, 2035)
By-law 21-2025 (General Review)

Revision Date: April 08, 2025

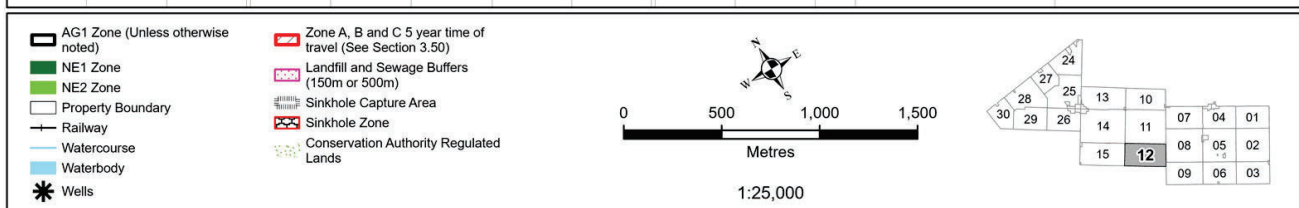


Revision Date: April 08, 2025

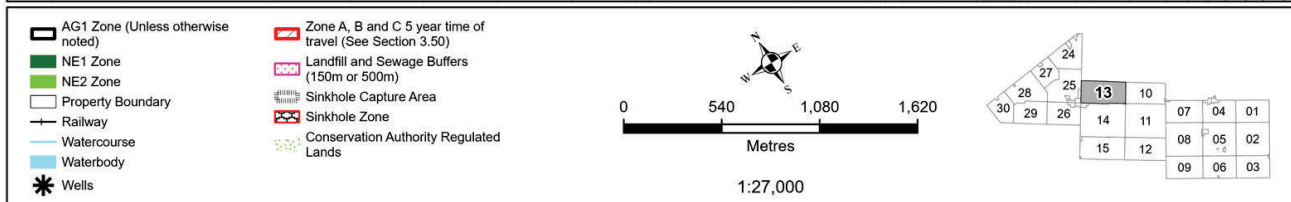

Municipality of Huron East Zoning By-Law Key Map 14

Amendments
1 By-law 30-2007
2 By-law 27-2008
3 By-law 02-2009
4 By-law 85-2009
5 By-law 58-2011
6 By-law 25-2013
By-law 21-2025 (General Review)

Revision Date: April 08, 2025

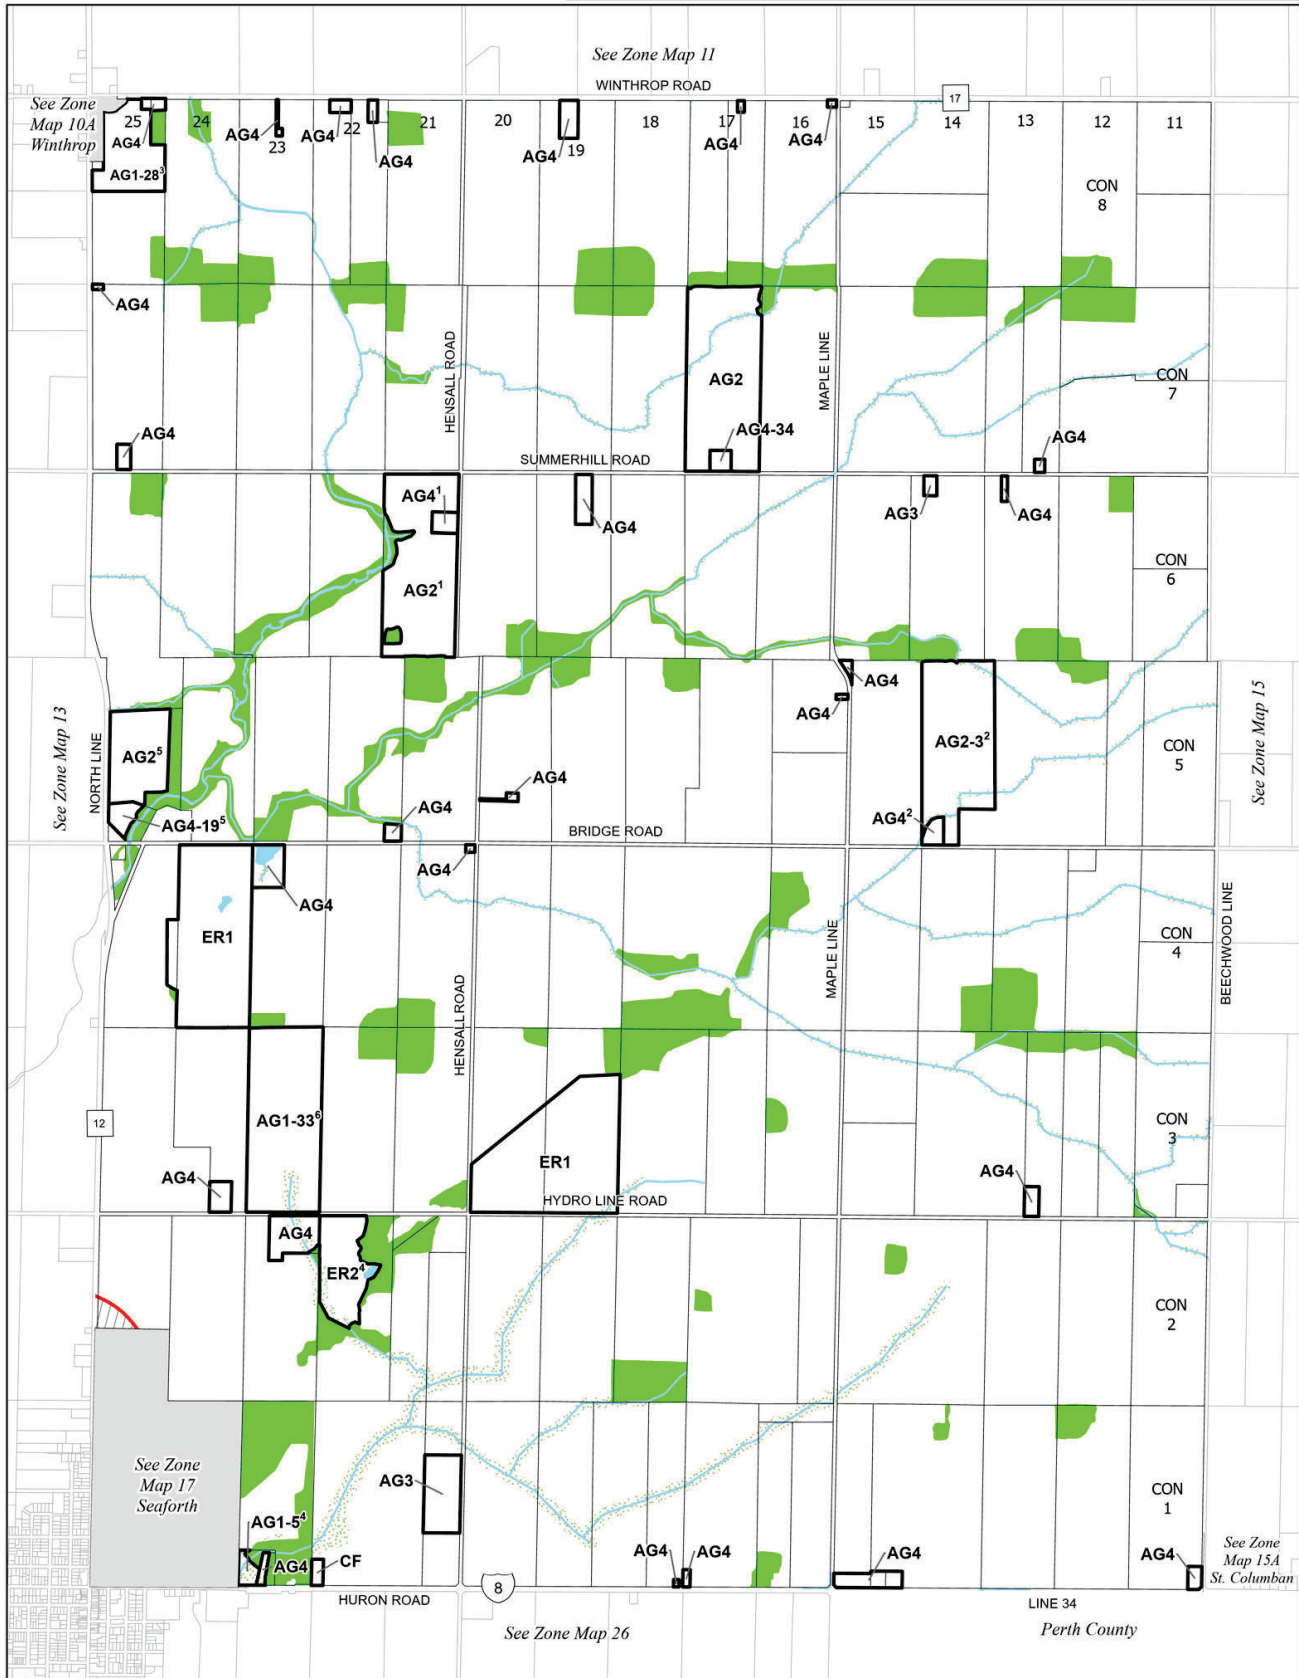

Municipality of Huron East Zoning By-Law Key Map 15

Amendments

- 1 By-law 10-1993
- 2 By-law 15-1996
- 3 By-law 94-2001
- 4 By-law 96-2002
- 5 By-law 85-2007
- 6 By-law 85-2009
- 7 By-law 26-2022
- 8 By-law 99-2022


By-law 21-2025 (General Review)

Revision Date: April 08, 2025




- AG1 Zone (Unless otherwise noted)
- NE1 Zone
- NE2 Zone
- Property Boundary
- Railway
- Watercourse
- Waterbody
- Wells

- Zone A, B and C 5 year time of travel (See Section 3.50)
- Landfill and Sewage Buffers (150m or 500m)
- Sinkhole Capture Area
- Sinkhole Zone
- Conservation Authority Regulated Lands

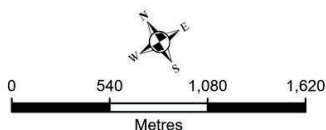


1:27,000

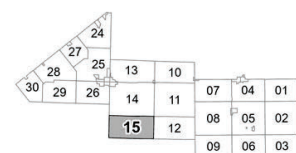


Municipality of Huron East
Zoning By-Law
Key Map 15A
St. Columban

Amendments
1 By-law 60-2006
By-law 21-2025 (General Review)


Revision Date: April 08, 2025


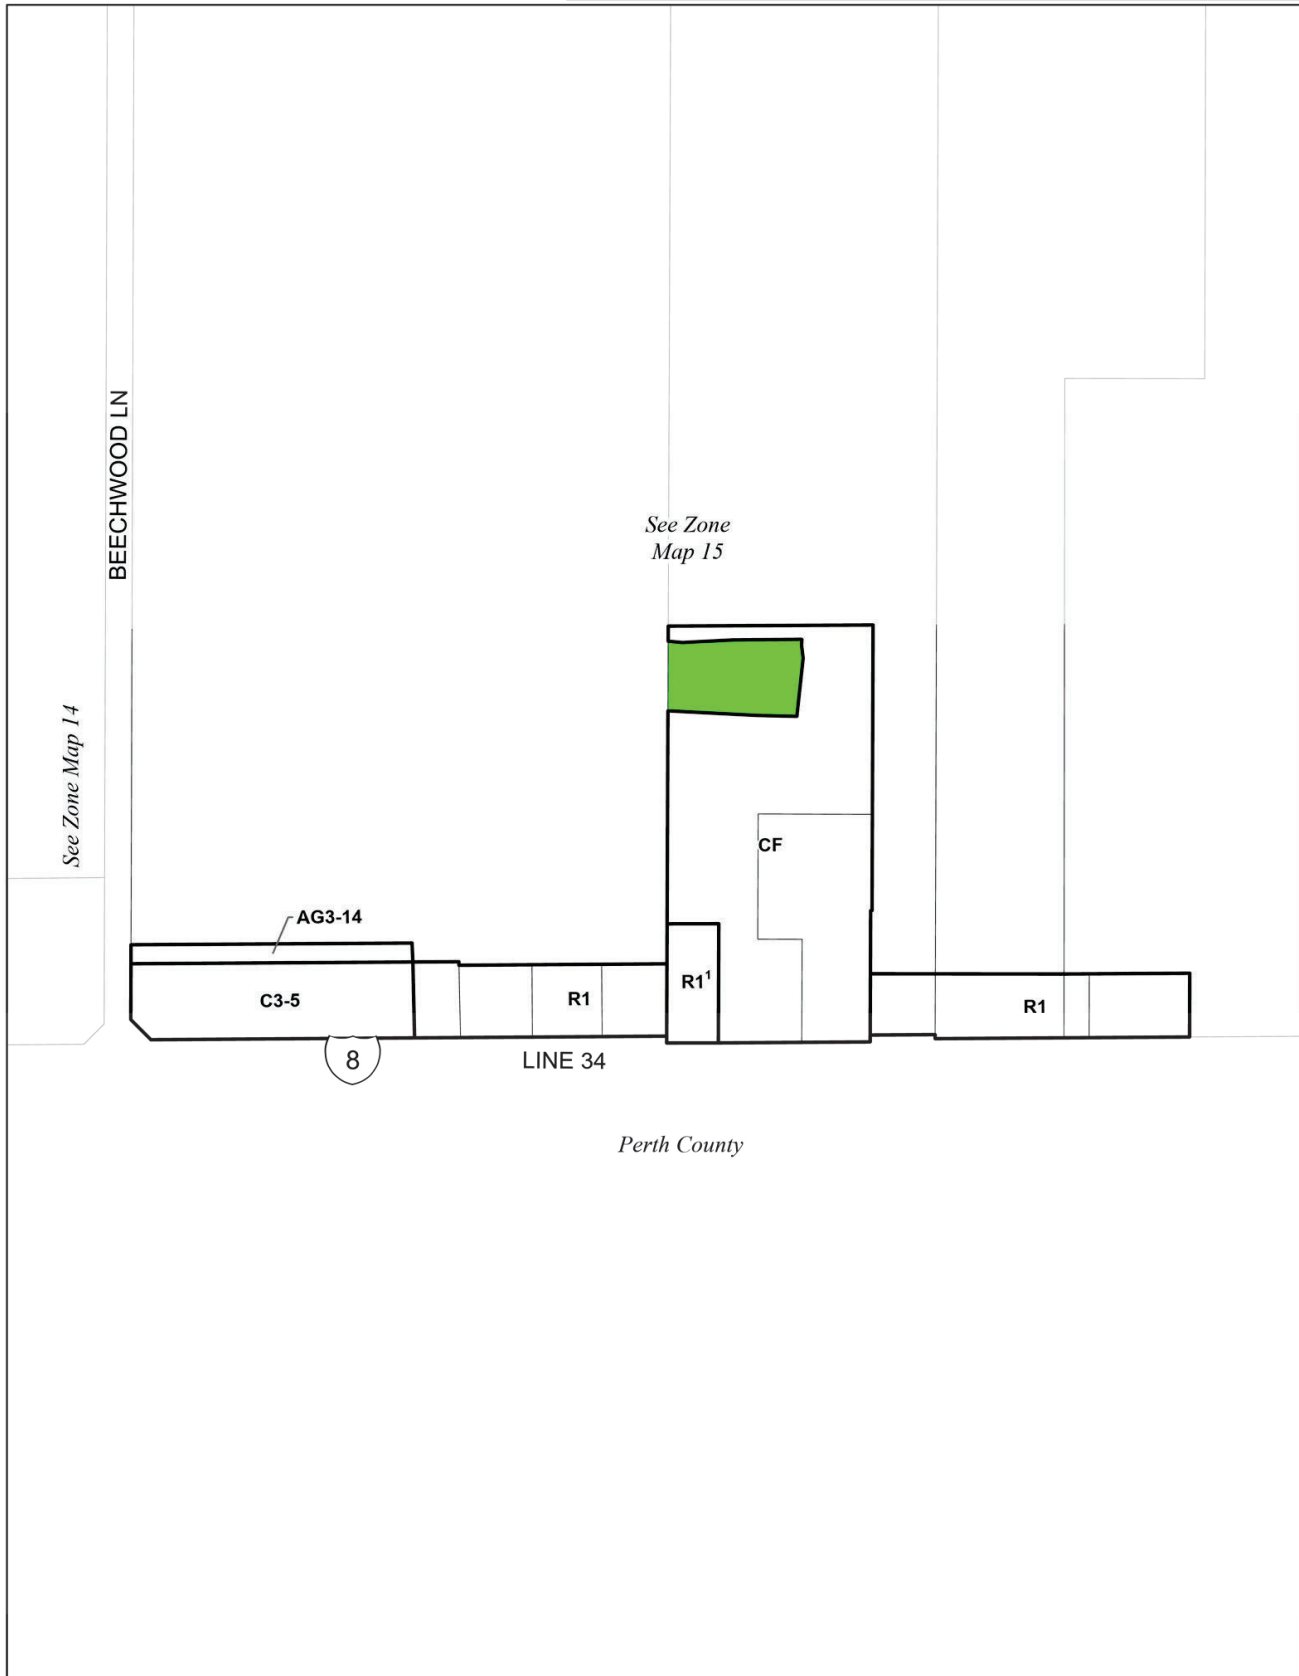


- AG1 Zone (Unless otherwise noted)
- NE1 Zone
- NE2 Zone
- Property Boundary
- Railway
- Watercourse
- Waterbody
- Wells
- Zone A, B and C 5 year time of travel (See Section 3.50)
- Landfill and Sewage Buffers (150m or 500m)
- Sinkhole Capture Area
- Sinkhole Zone
- Conservation Authority Regulated Lands

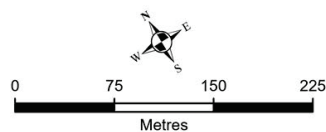

1:3,700

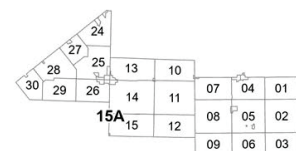


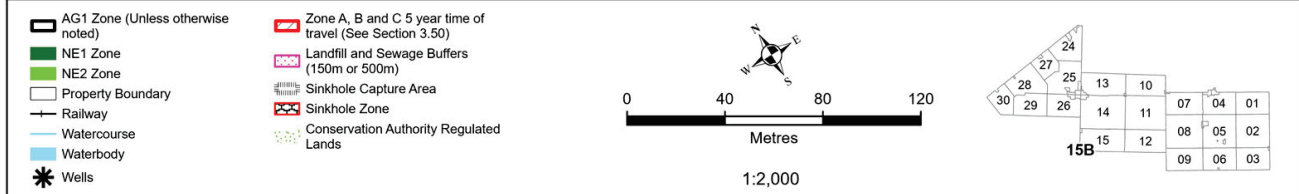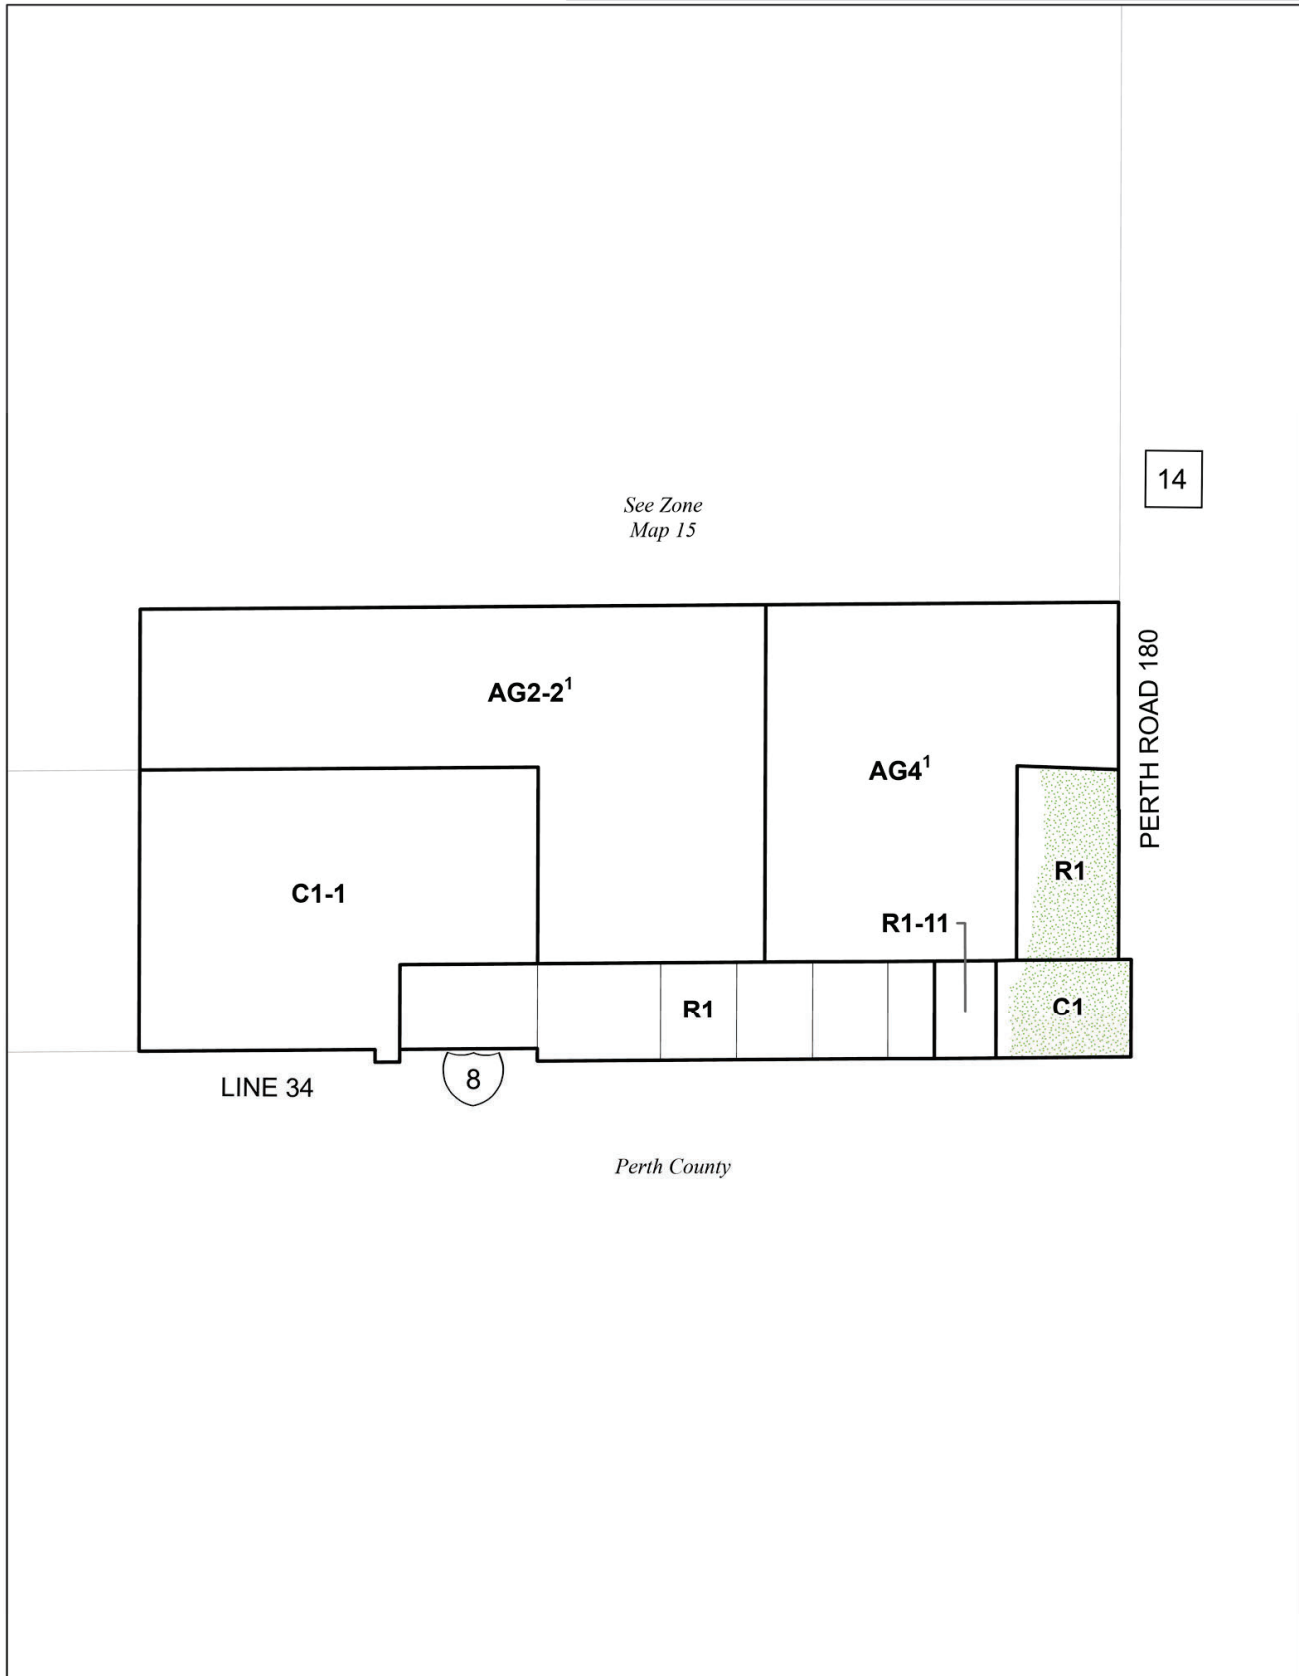


Municipality of Huron East
Zoning By-Law
Key Map 16
Seaforth

Amendments
1 By-law 19-2008
2 By-law 11-2009
3 By-law 09-2013
By-law 21-2025 (General Review)

Revision Date: April 08, 2025

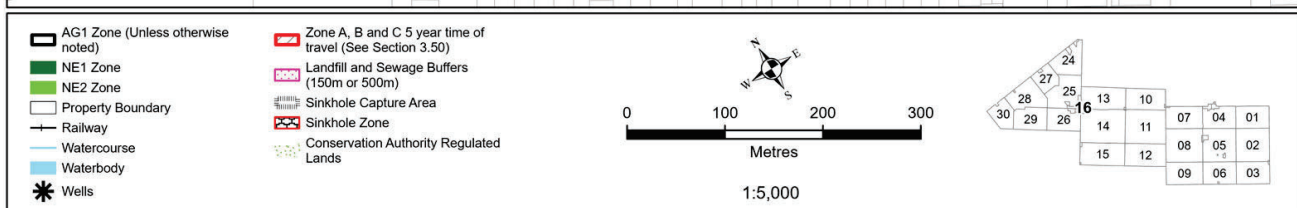



Revision Date: April 08, 2025

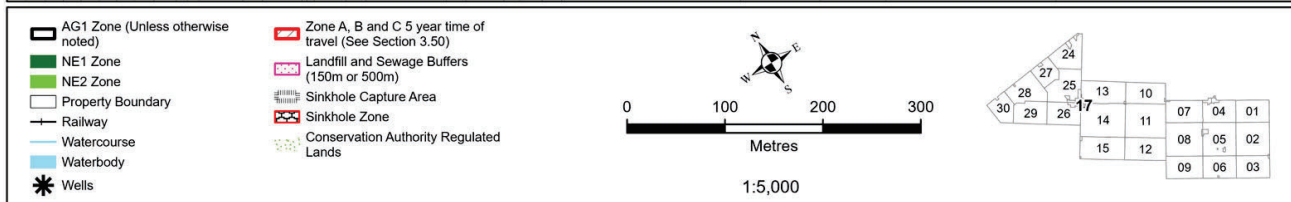

Municipality of Huron East
Zoning By-Law
Key Map 18
Harpurhey

Amendments
1 By-law 39-2009
2 By-law 33-2017
3 By-law 20-2018
By-law 21-2025 (General Review)

Revision Date: April 08, 2025

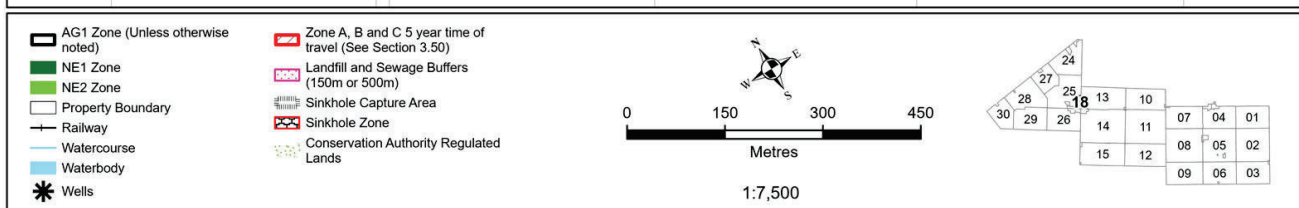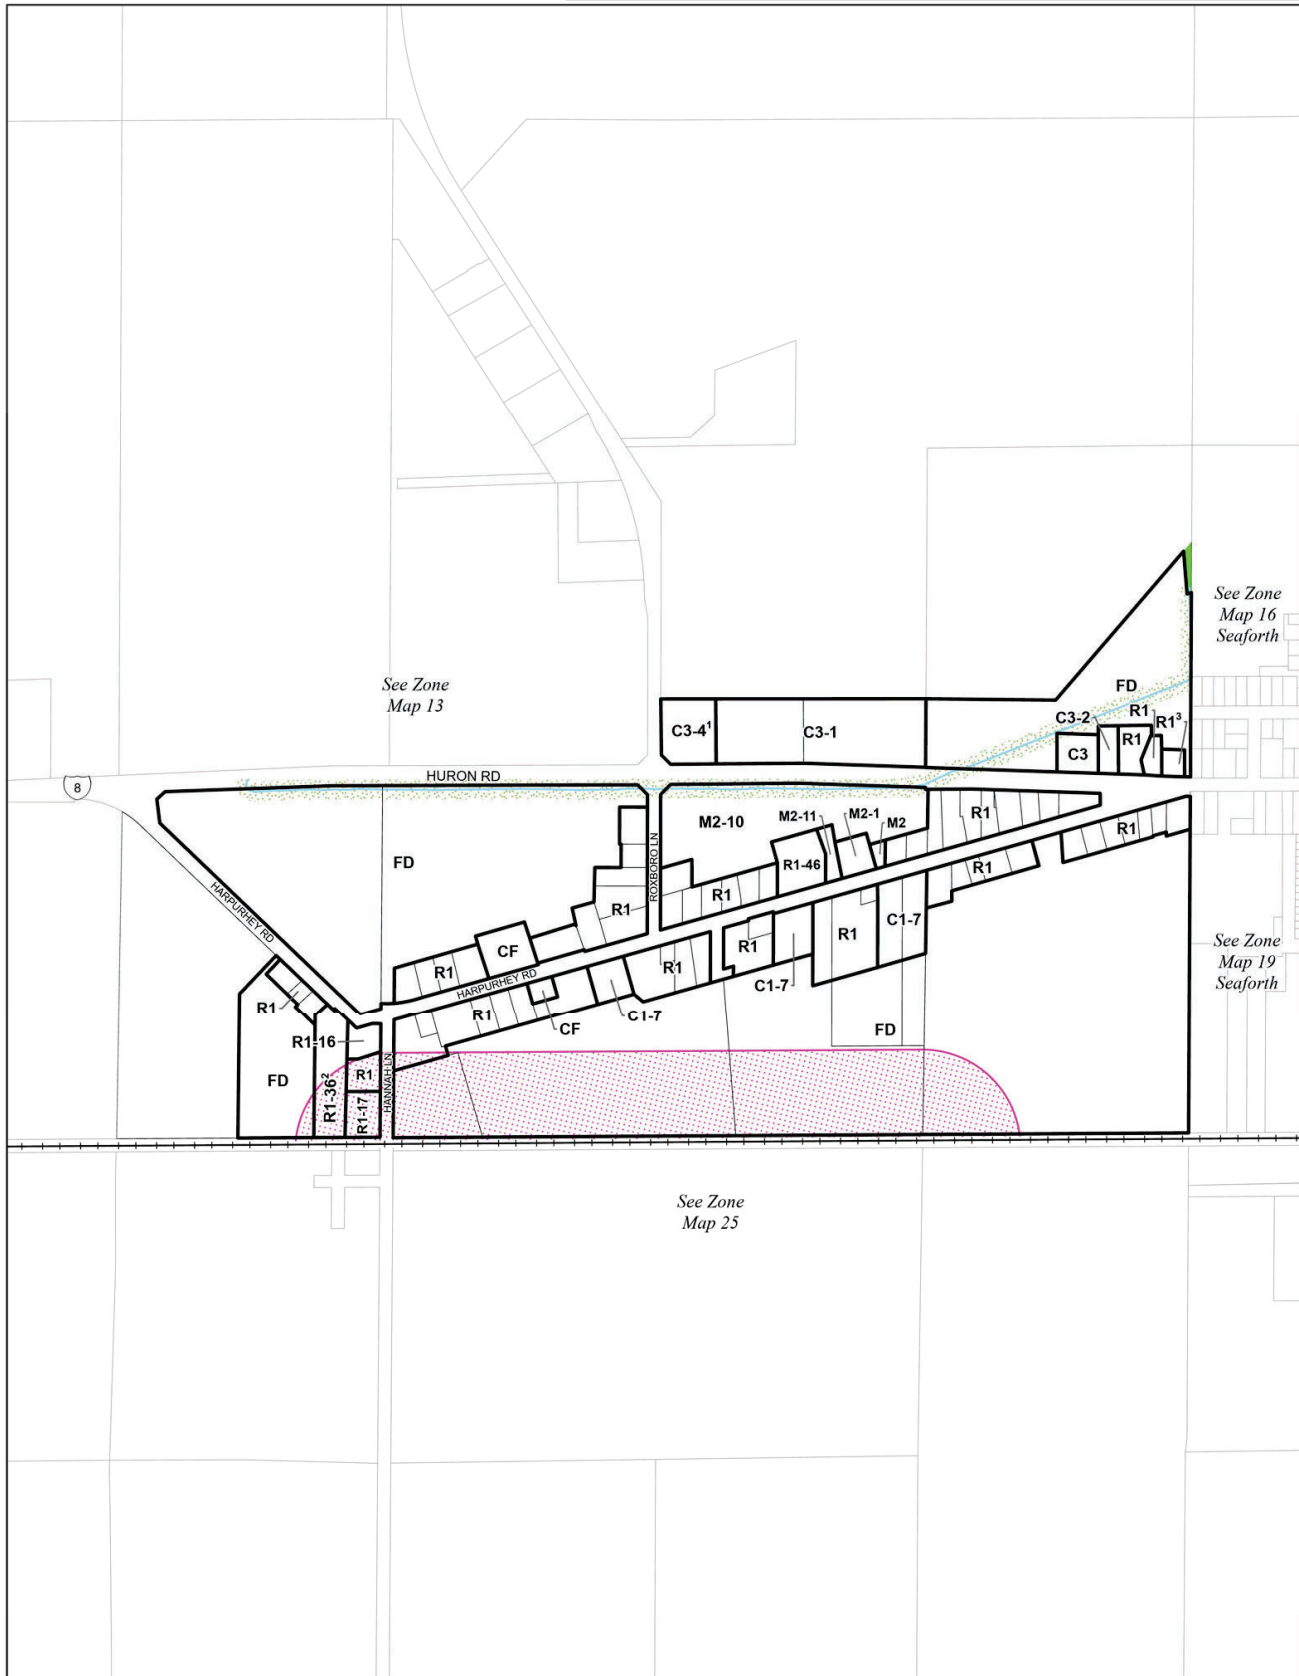

Municipality of Huron East
Zoning By-Law
Key Map 19
Seaforth



Amendments
1 By-law 16-2007
2 By-law 58-2007
3 By-law 29-2009
4 By-law 85-2009
5 By-law 78-2012
6 By-law 33-2016
By-law 21-2025 (General Review)

Revision Date: April 08, 2025



- AG1 Zone (Unless otherwise noted)
- NE1 Zone
- NE2 Zone
- Property Boundary
- Railway
- Watercourse
- Waterbody
- Wells

- Zone A, B and C 5 year time of travel (See Section 3.50)
- Landfill and Sewage Buffers (150m or 500m)
- Sinkhole Capture Area
- Sinkhole Zone
- Conservation Authority Regulated Lands

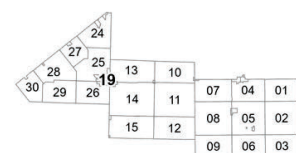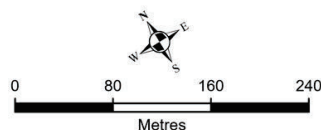

1:4,000

Municipality of Huron East
Zoning By-Law
Key Map 20
Seaforth



Amendments
1 By-law 69-2010
2 By-law 54-2019
By-law 21-2025 (General Review)

Revision Date: April 08, 2025



- AG1 Zone (Unless otherwise noted)
- NE1 Zone
- NE2 Zone
- Property Boundary
- Railway
- Watercourse
- Waterbody
- Wells

- Zone A, B and C 5 year time of travel (See Section 3.50)
- Landfill and Sewage Buffers (150m or 500m)
- Sinkhole Capture Area
- Sinkhole Zone
- Conservation Authority Regulated Lands

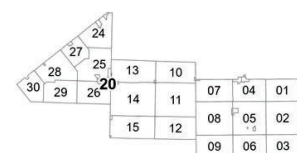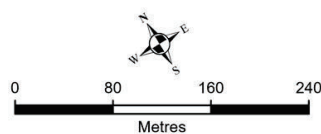


1:4,000

Municipality of Huron East
Zoning By-Law
Key Map 21

Amendments
1 By-law 52-2008
By-law 21-2025 (General Review)



Revision Date: April 08, 2025

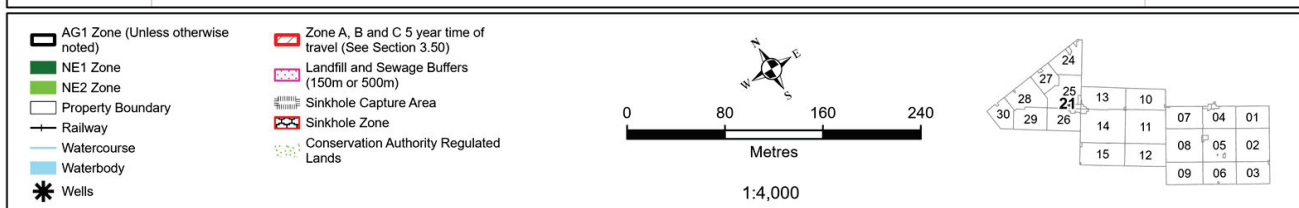

Municipality of Huron East
Zoning By-Law
Key Map 22
Egmondville

Amendments
1 By-law 85-2009
2 By-law 36-2013
By-law 21-2025 (General Review)


Revision Date: April 08, 2025

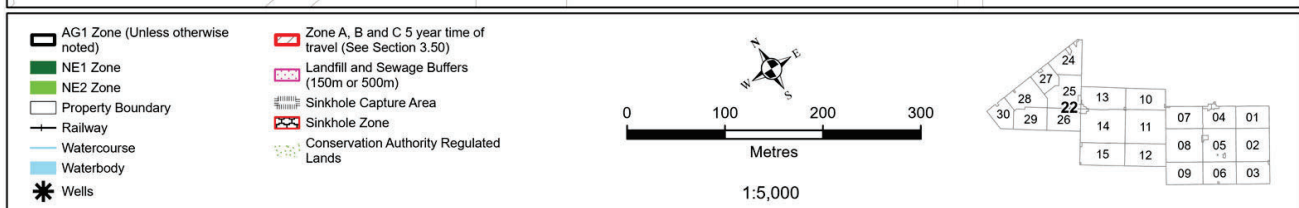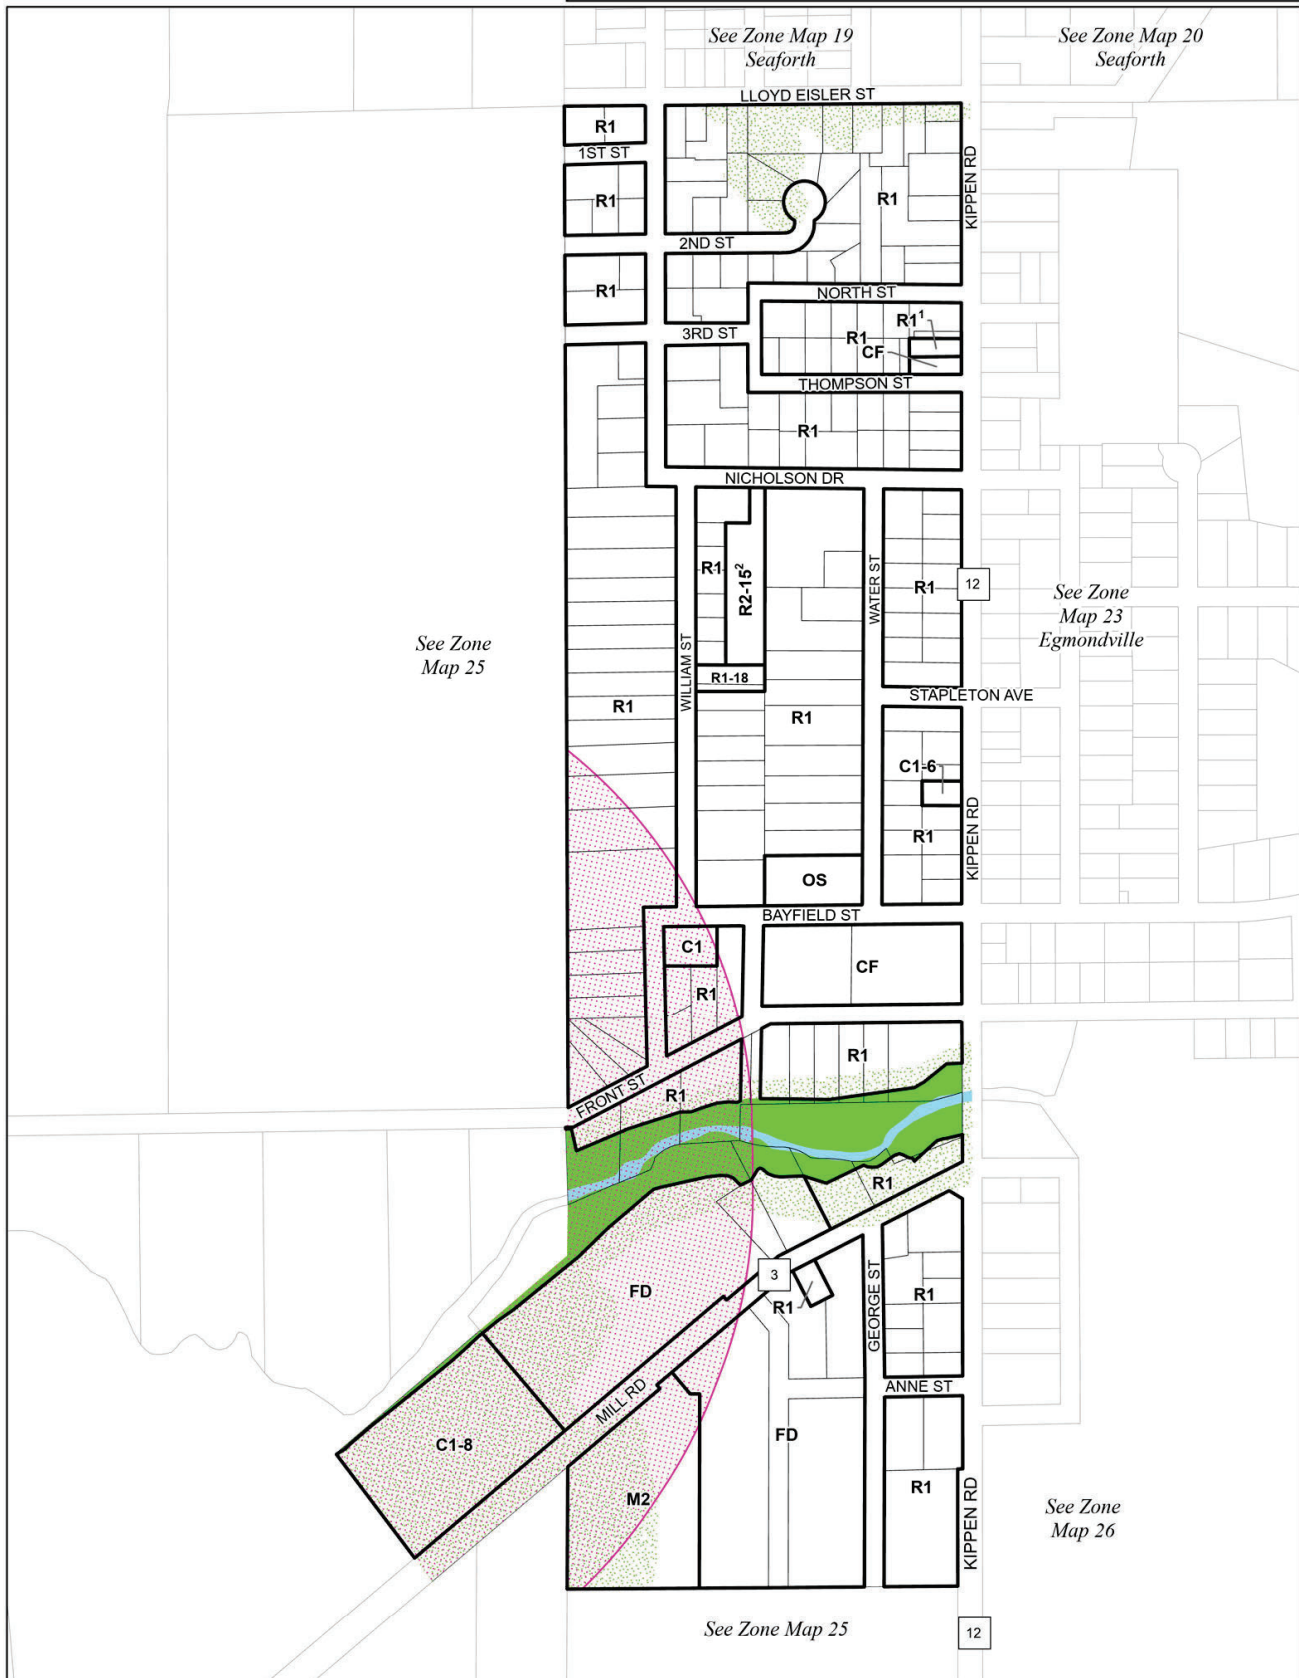


Amendments
1 By-law 85-2009
2 By-law 81-2011
3 By-law 39-2018
4 By-law 02-2019
By-law 21-2025 (General Review)

[illegible]



- | | | | |
|---|-----------------------------------|---|--|
|  | AG1 Zone (Unless otherwise noted) |  | Zone A, B and C 5 year time of travel (See Section 3.50) |
|  | NE1 Zone |  | Landfill and Sewage Buffers (150m or 500m) |
|  | NE2 Zone |  | Sinkhole Capture Area |
|  | Property Boundary |  | Sinkhole Zone |
|  | Railway |  | Conservation Authority Regulated Lands |
|  | Watercourse | | |
|  | Waterbody | | |
|  | Wells | | |

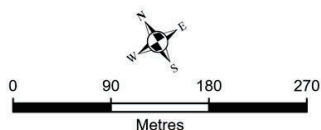

1:4,500

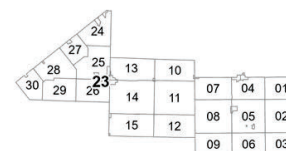


Revision Date: April 08, 2025

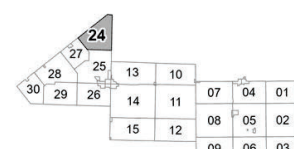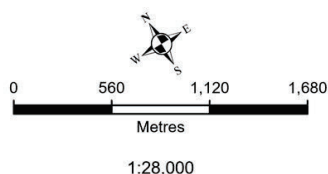

Municipality of Huron East
Zoning By-Law
Key Map 24A
South of Clinton

Amendments
1 By-law 60-2007
2 By-law 85-2009
3 By-law 15-2020
By-law 21-2025 (General Review)



Revision Date: April 08, 2025

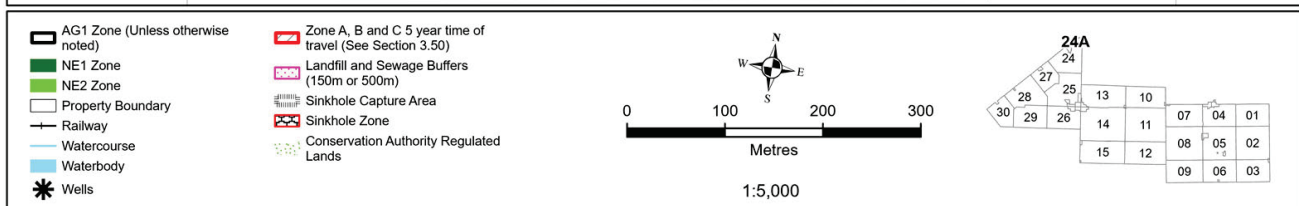


Municipality of Huron East
Zoning By-Law
Key Map 24B
Vanastra

Amendments
1 By-law 25-1992
2 By-law 85-2009
3 By-law 11-2010
4 By-law 26-2013
5 By-law 84-2022
By-law 21-2025 (General Review)

Revision Date: April 08, 2025

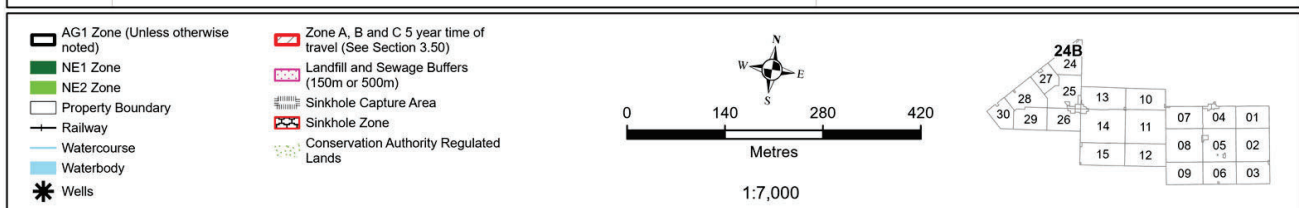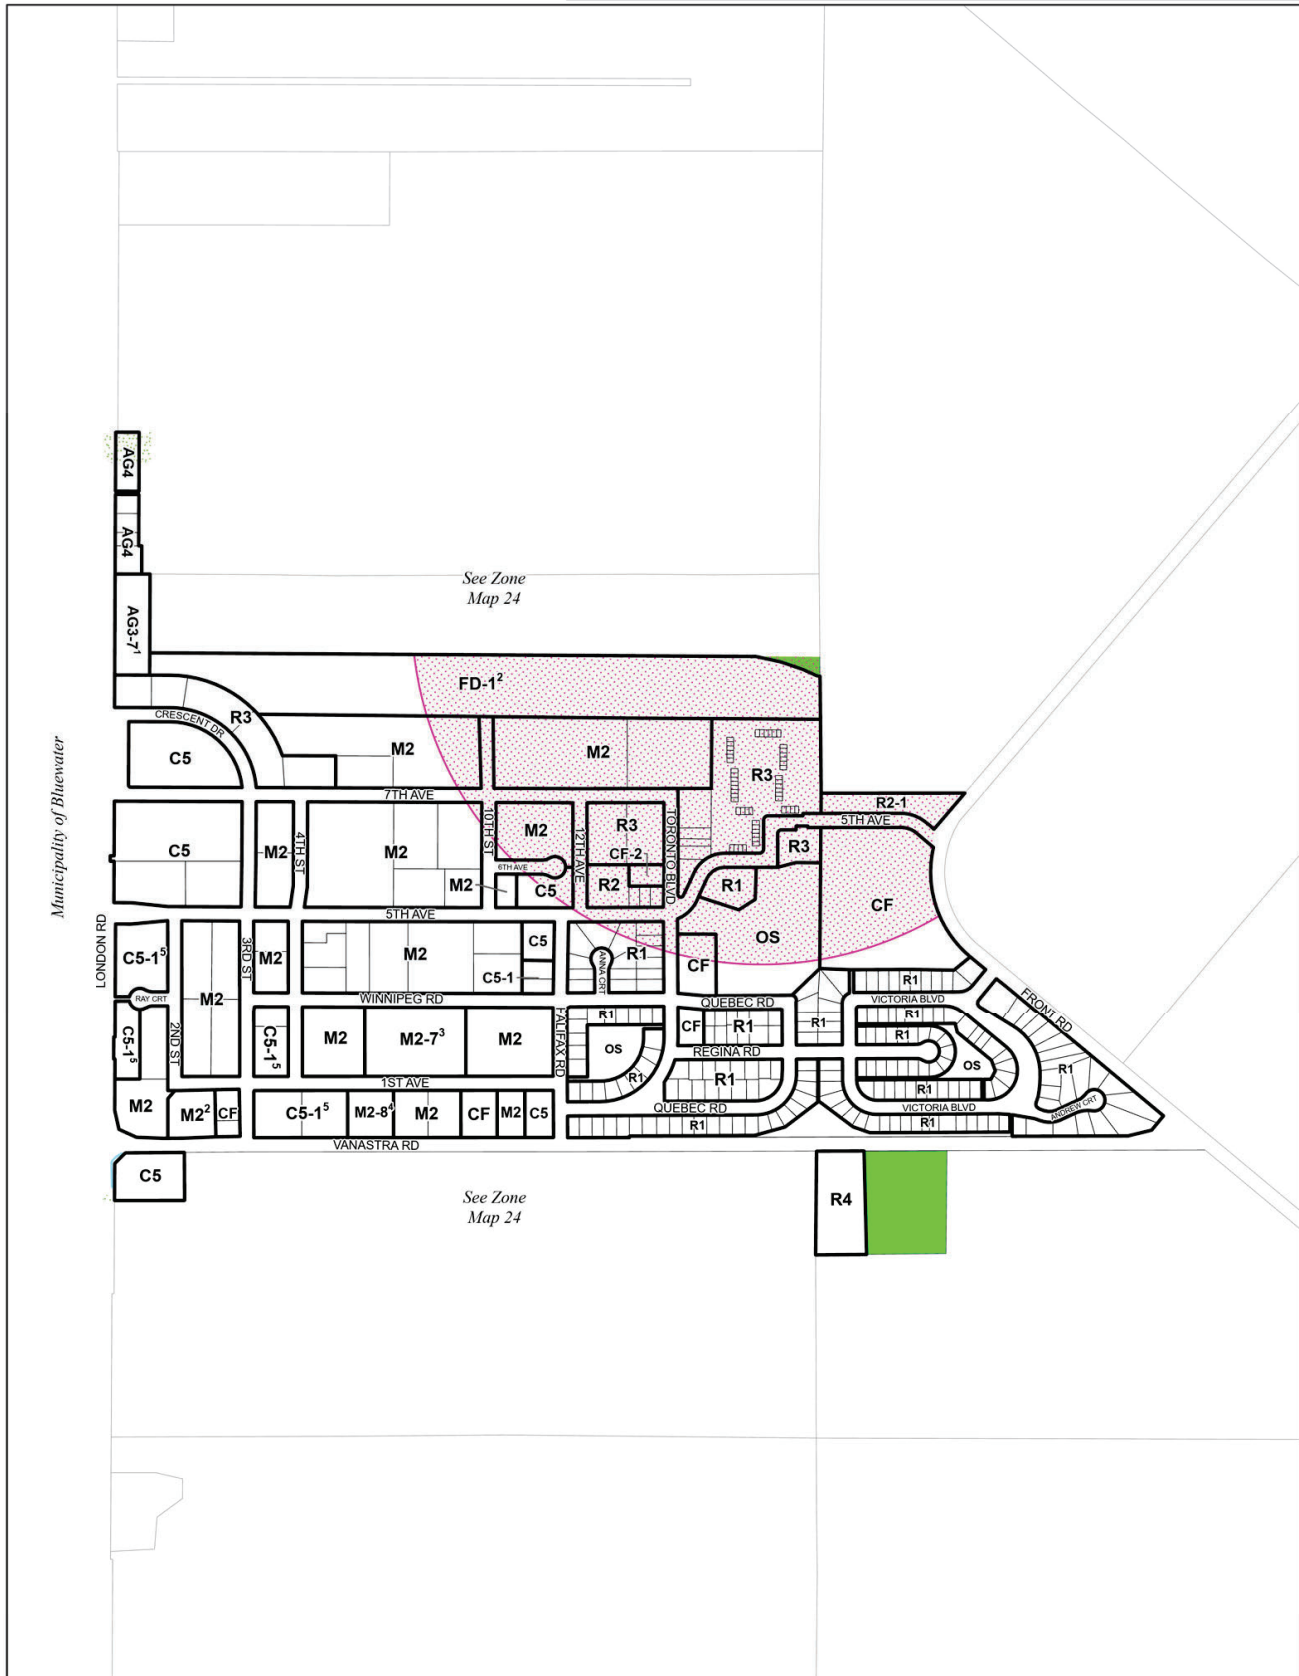

Revision Date: April 08, 2025

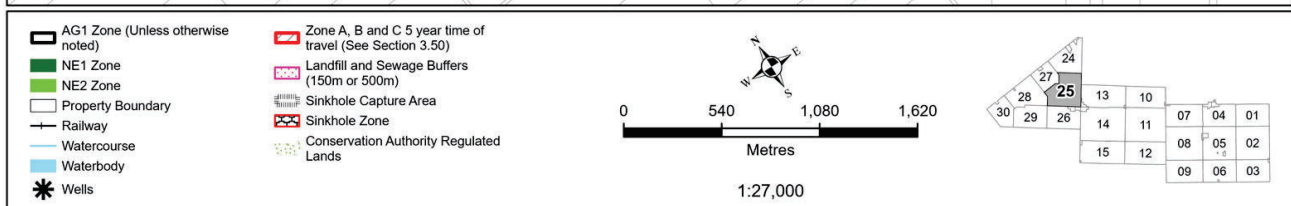


Municipality of Huron East Zoning By-Law Key Map 26

Amendments

- 1 By-law 32-2009
- 2 By-law 85-2009
- 3 By-law 39-2010
- 4 By-law 86-2010
- 5 By-law 96-2010
- 6 By-law 54-2019
- 7 Temporary Use By-law 85-2019 (Expires Dec 3, 2039)



- 8 By-law 37-2023
- By-law 21-2025 (General Review)

Revision Date: April 08, 2025

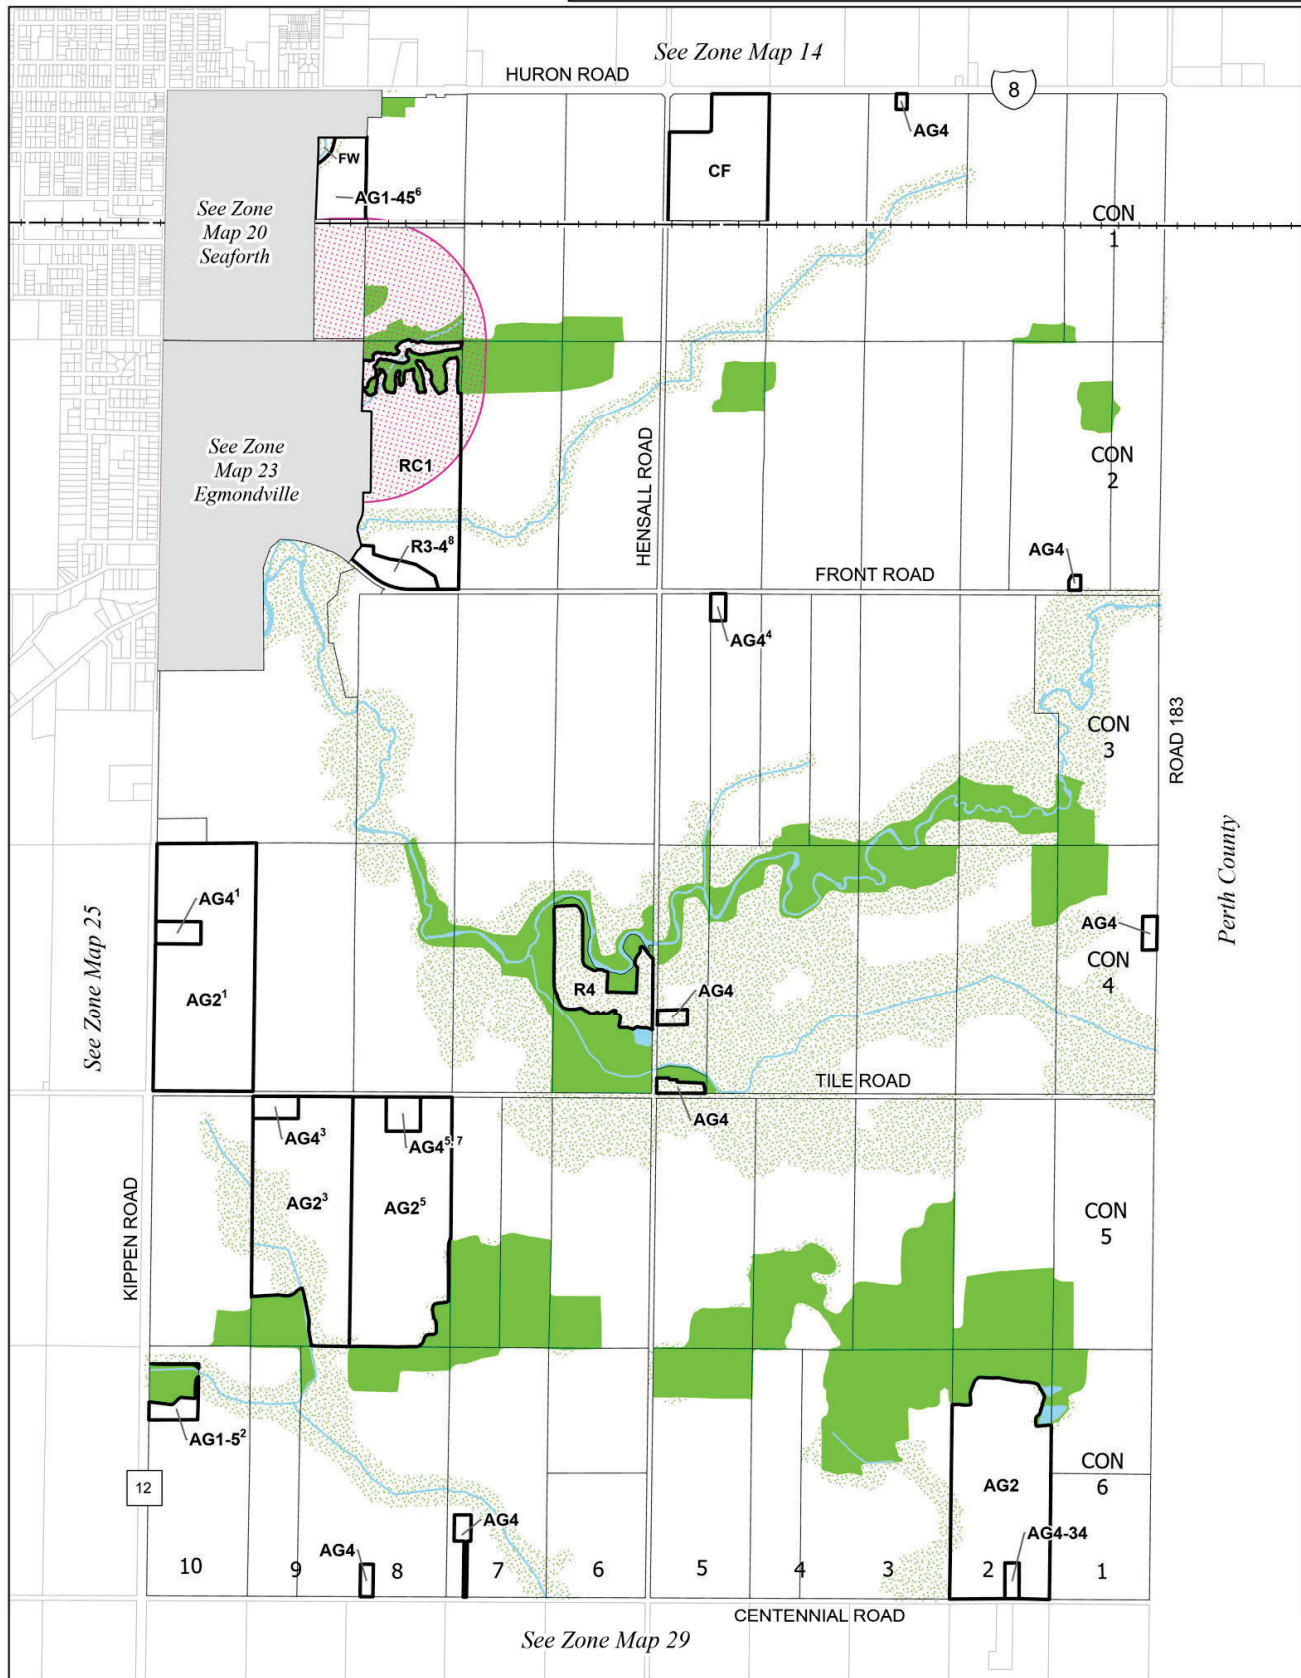

- AG1 Zone (Unless otherwise noted)
- NE1 Zone
- NE2 Zone
- Property Boundary
- Railway
- Watercourse
- Waterbody
- Wells


- Zone A, B and C 5 year time of travel (See Section 3.50)
- Landfill and Sewage Buffers (150m or 500m)
- Sinkhole Capture Area
- Sinkhole Zone
- Conservation Authority Regulated Lands

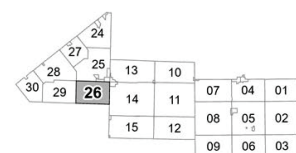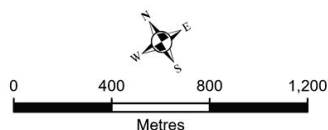


Municipality of Huron East
Zoning By-Law
Key Map 27

Amendments
1 By-law 31-1988
2 By-law 76-2006
3 By-law 65-2012
4 By-law 26-2023
By-law 21-2025 (General Review)

Revision Date: April 08, 2025

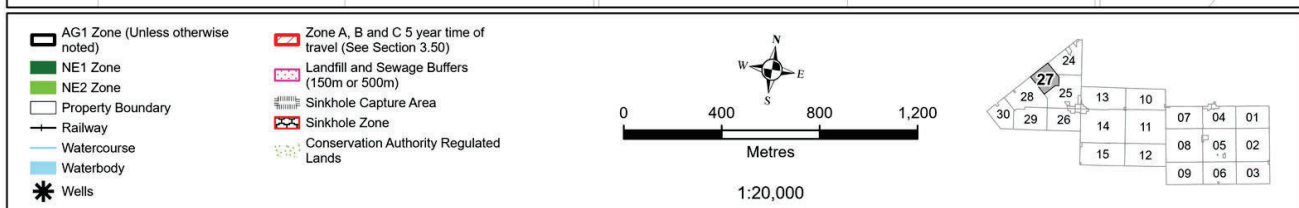


Revision Date: April 08, 2025

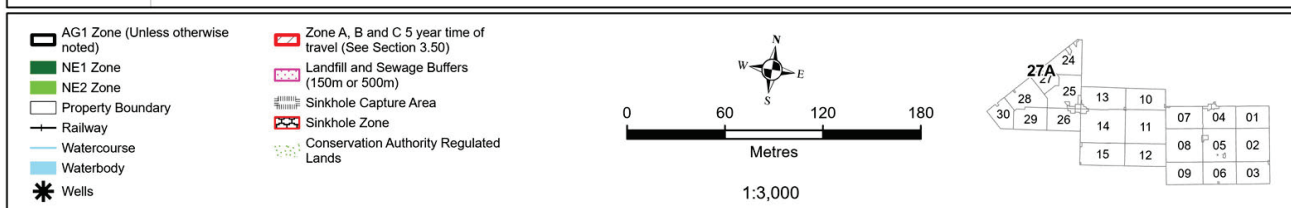

Municipality of Huron East Zoning By-Law Key Map 28

Amendments
1 By-law 29-2005
2 By-law 31-2007
3 By-law 25-2011
4 By-law 20-2012
By-law 21-2023 (General Review)



Revision Date: April 08, 2025

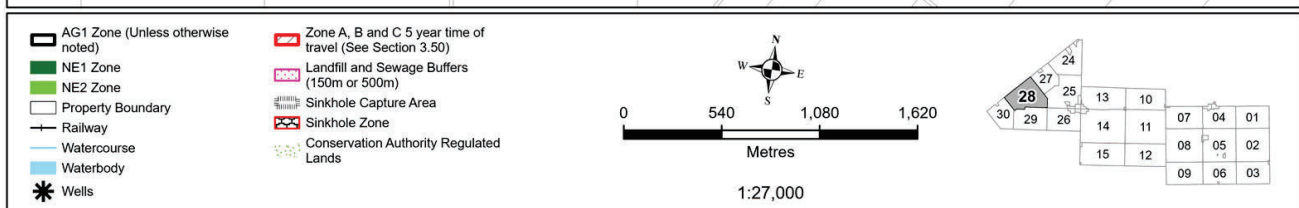

Municipality of Huron East
Zoning By-Law
Key Map 28A
Kippen

Amendments
1 By-law 17-2009
2 By-law 55-2015
By-law 21-2025 (General Review)


Revision Date: April 08, 2025

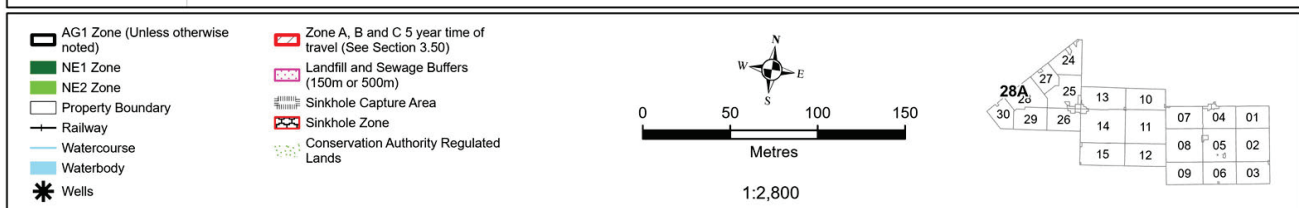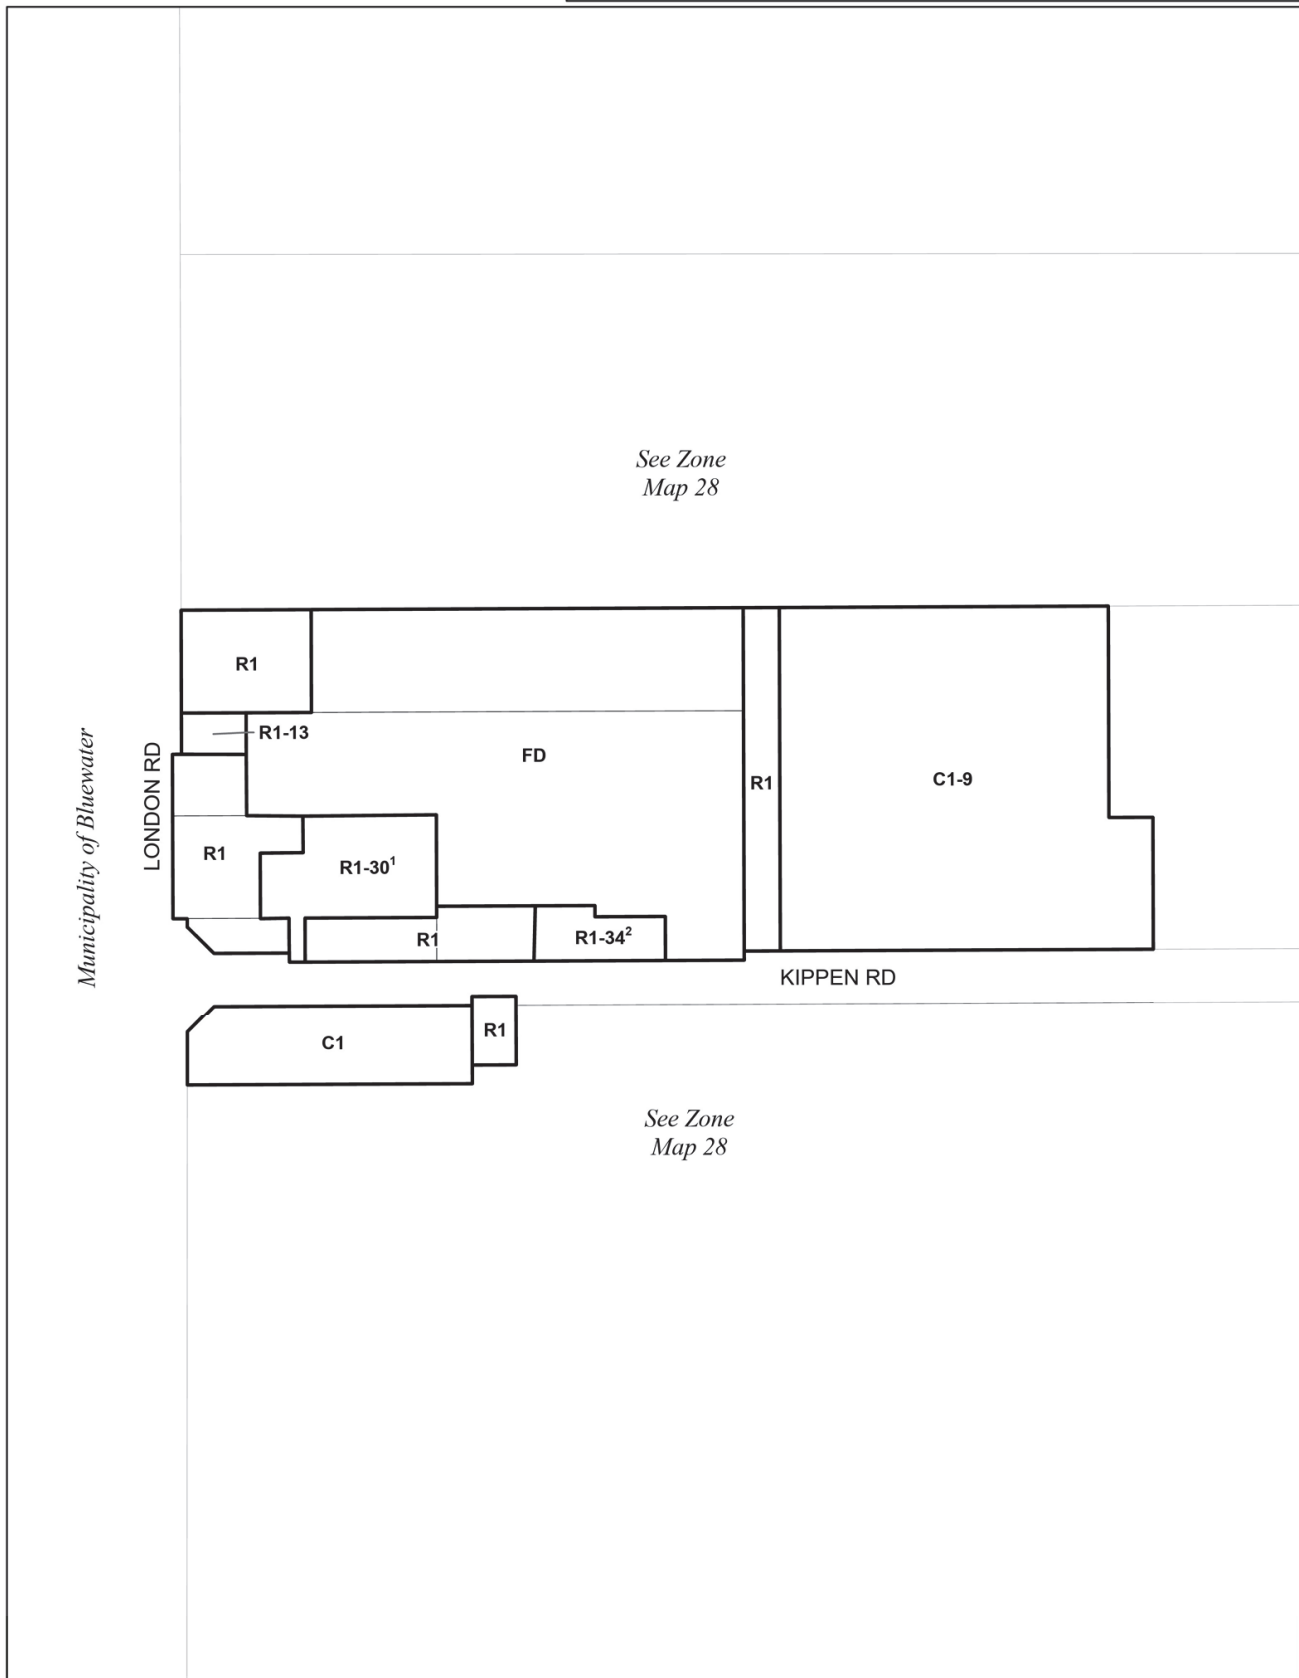

Municipality of Huron East
Zoning By-Law
Key Map 29

Amendments
1 By-law 67-2013
2 By-law 61-2016
By-law 21-2025 (General Review)

Revision Date: April 08, 2025

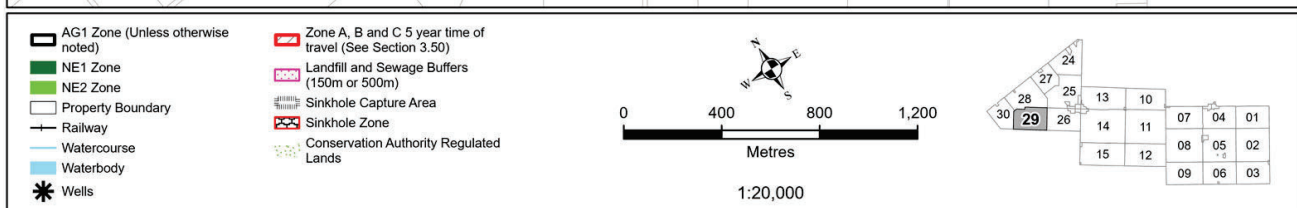

Municipality of Huron East
Zoning By-Law
Key Map 30

Amendments
1 By-law 88-2006
2 By-law 40-2007
3 By-law 34-2008
4 By-law 94-2010
5 By-law 64-2012
By-law 21-2025 (General Review)

Revision Date: April 08, 2025

